U.S. DOE Site Hanford, WA
Well Name=199-D8-68 WELLID=B2772

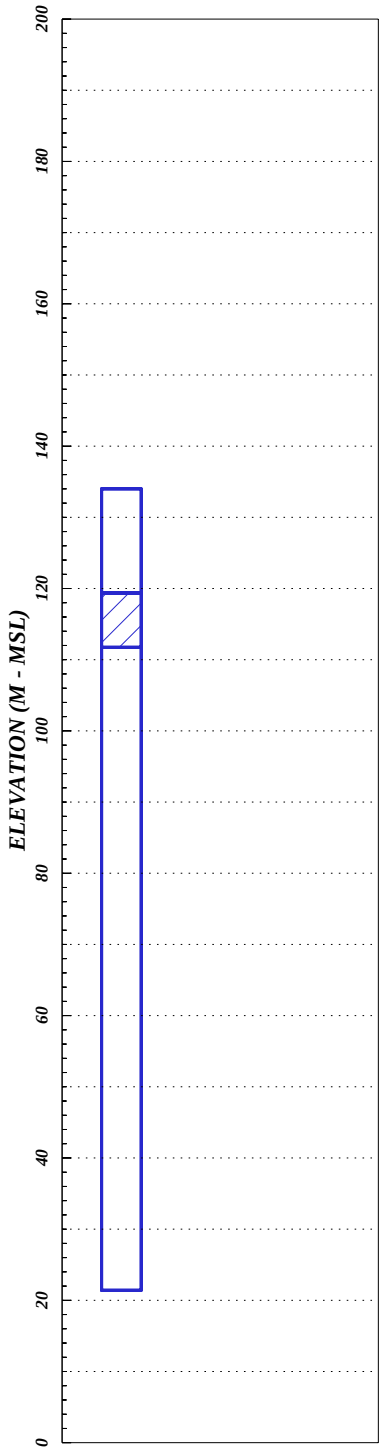

X_coor= 573711.70 Y-coor= 152427.10 Datum=NAD83 Date Survey=11/11/1996

Elevation= 134.009 Datum=NAVD88 Date Survey=11/11/96
Ref_point_desc=BRASS CAP Ref_point_side=
Contractor=ROGERS

Well_Type=STANDARD Well_Purpose=GROUNDWATER
Well_Owner=DOE Well_Owner_Contact=BHI Well Adm Compliance=COMPLIANT
Well_Comment= PRODUCTION WELLS (PUMP & TREAT/GW MONITORING)

Total Number of perforation Intervals=1
NPERF#=1 Perf_top= 120.20 Bot= 112.58 M

Cas_size= 0.00 Perf_cuts= 0.00

Total Number of Screen Intervals=1
Screen#=1 Screen_diam= 6.00 in Top= 14.63 Bottom= 22.25 m Slot_size= 0.06 in
Screen_material=Stainless Steel

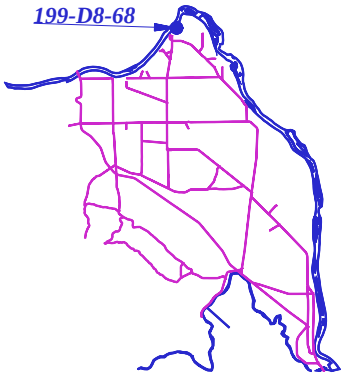

01/15/2003 06:40:03