U.S. DOE Site Hanford, WA
Well Name=199-F5-3 WELLID=A4589

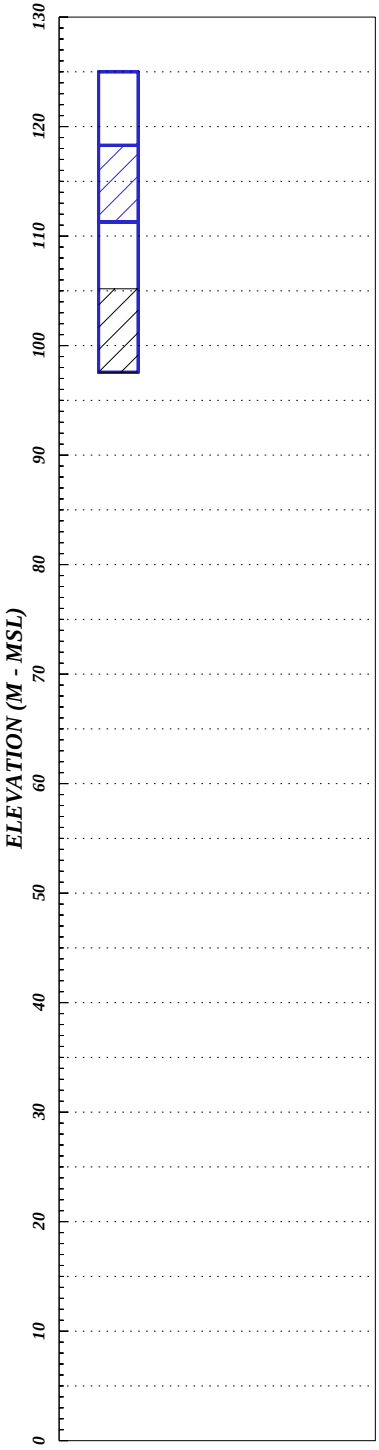

X_coor= 581177.00 Y-coor= 147754.00 Datum=NAD83(91) Date Survey= 1/15/1993

Elevation= 125.00 0 Datum=NAVD88 Date Survey=12/17/92
Ref_point_desc=TOP OF CASING Ref_point_side=N
Contractor=USACE(JECA)

Well_Type=STANDARD Well_Purpose=GROUNDWATER
Well_Owner=DOE Well_Owner_Contact=BHI Well Adm Compliance=NON-COMPLIANT
Well_Comment=CANDIDATE FOR DECOMMISSIONING

Total Number of perforation Intervals=2
NPERF#=1 Perf_top= 6.71 Bot= 13.72 m

Cas_size= 8.00 in Perf_cuts= 0.00 in
NPERF#=2 Perf_top= 19.81 Bot= 27.43 m

Cas_size= 8.00 in Perf_cuts= 0.00 in

Total Number of Seals=2
Seal#=1 Depth_top= 19.20 Bottom= 20.12 m Material=Internal Cement Grout
Seal#=2 Depth_top= 20.12 Bottom= 27.43 m Material=Internal Backfill

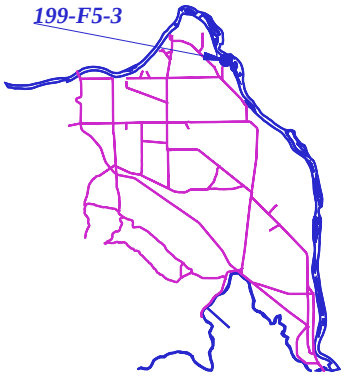

01/15/2003 06:40:07