U.S. DOE Site Hanford, WA
Well Name=199-H4-10 WELLID=A4614

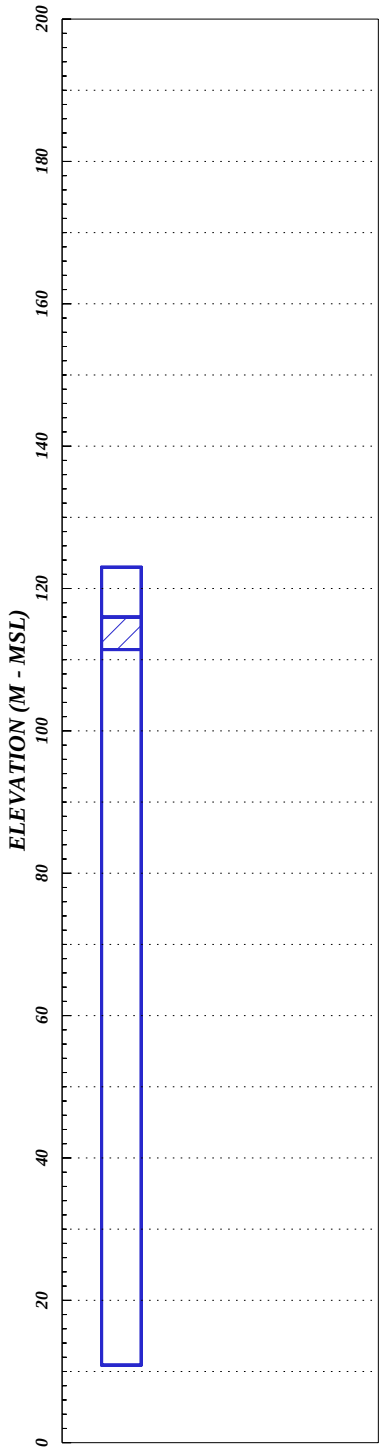

X_coor= 577827.20 Y-coor= 153155.80 Datum=NAD83(91) Date Survey= 1/15/1993

Elevation= 123.003 Datum=NGVD29 Date Survey=12/29/92
Ref_point_desc=BRASS CAP Ref_point_side=
Contractor=USACE(JECA)

Well_Type=STANDARD Well_Purpose=GROUNDWATER
Well_Owner=DOE Well_Owner_Contact=BHI Well Adm Compliance=NON-COMPLIANT

Total Number of perforation Intervals=1
NPERF#=1 Perf_top= 116.68 Bot= 112.10 M

Cas_size= 0.00 Perf_cuts= 0.00

Total Number of Screen Intervals=1
Screen#=1 Screen_diam= 6.00 in Top= 7.01 Bottom= 11.58 m Slot_size= 0.02 in
Screen_material=Stainless Steel

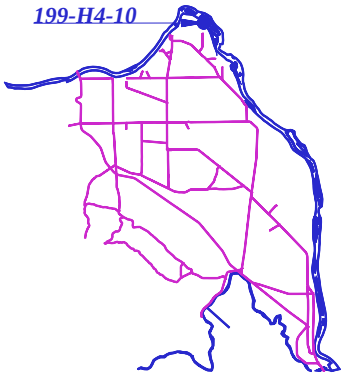

01/15/2003 06:40:20