U.S. DOE Site Hanford, WA
Well Name=199-K-22 WELLID=A4651

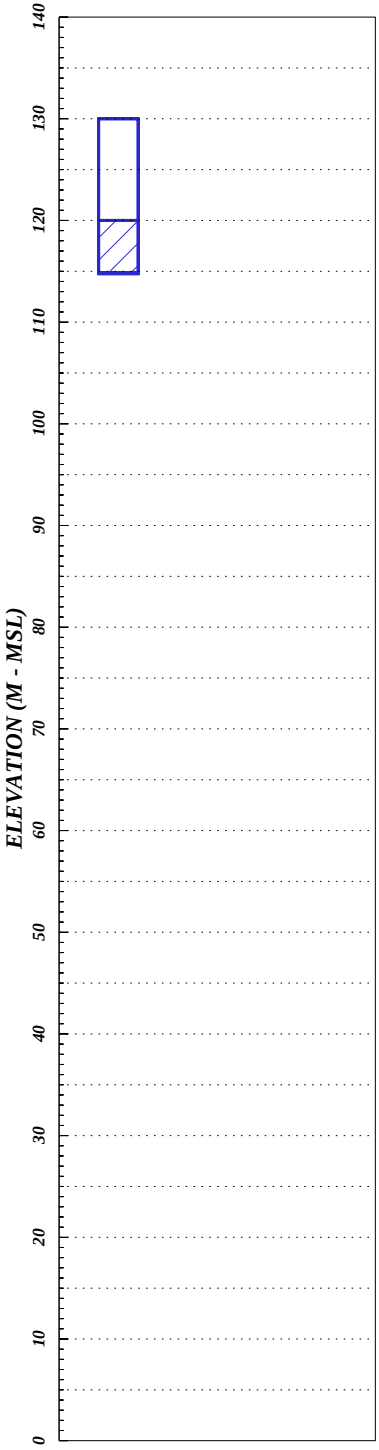

X_coor= 570023.70 Y-coor= 148097.40 Datum=NAD83(91) Date Survey= 2/13/1993

Elevation= 130.008 Datum=NAVD88 Date Survey=12/31/92
Ref_point_desc=TOP OF CASING Ref_point_side=N
Contractor=USACE(JECA)

Well_Type=STANDARD Well_Purpose=GROUNDWATER
Well_Owner=DOE Well_Owner_Contact=BHI Well Adm Compliance=NON-COMPLIANT

Total Number of perforation Intervals=1
NPERF#=1 Perf_top= 3.05 Bot= 15.24 m

Cas_size= 8.00 in Perf_cuts= 0.00 in

Total Number of Screen Intervals=1
Screen#=1 Screen_diam= 6.00 in Top= 10.00 Bottom= 15.15 m Slot_size= 0.00 in
Screen_material=Stainless Steel

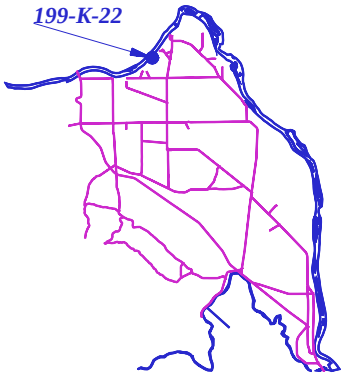

01/15/2003 06:40:50