U.S. DOE Site Hanford, WA
Well Name=199-N-26 WELLID=A4675

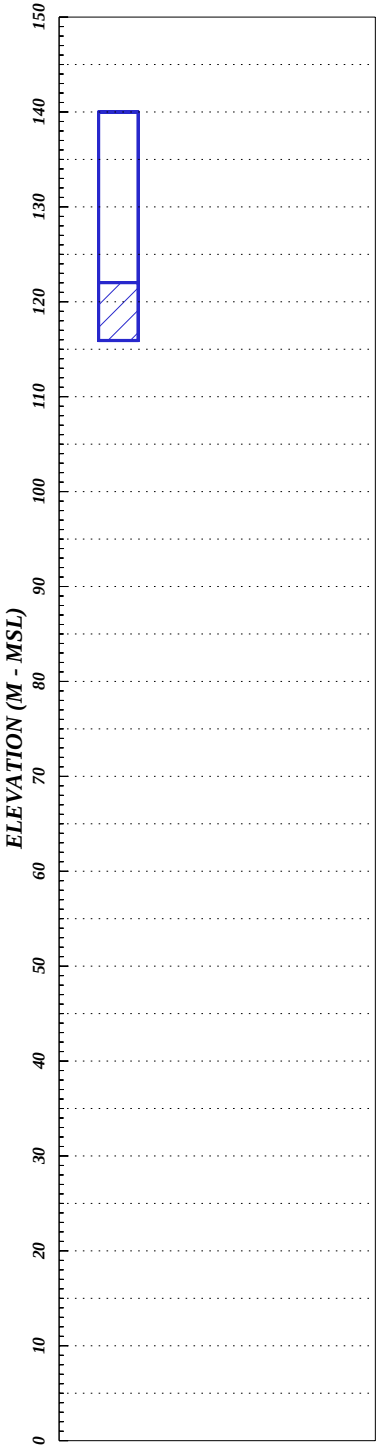

X_coor= 571056.90 Y-coor= 149410.00 Datum=NAD83(91) Date Survey= 1/2/1901

Elevation= 140.003 Datum=NAVD88 Date Survey=12/04/92
Ref_point_desc=TOP OF CASING Ref_point_side=N
Contractor=USACE(JECA)

Well_Type=STANDARD Well_Purpose=GROUNDWATER
Well_Owner=DOE Well_Owner_Contact=BHI Well Adm Compliance=NON-COMPLIANT

Total Number of perforation Intervals=1
NPERF#=1 Perf_top= 3.66 Bot= 23.47 m

Cas_size= 8.00 in Perf_cuts= 0.00

Total Number of Screen Intervals=1
Screen#=1 Screen_diam= 6.00 in Top= 17.98 Bottom= 24.08 m Slot_size= 0.00
Screen_material=Stainless Steel

Total Number of Seals=1
Seal#=1 Depth_top=-0.09 Bottom= 2.44 m Material=Cement Grout

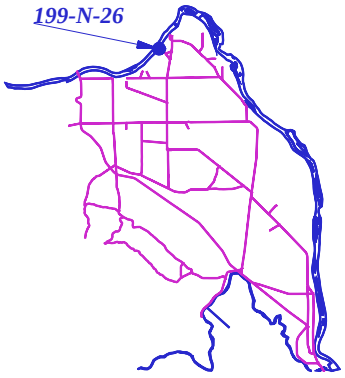

01/15/2003 06:41:07