U.S. DOE Site Hanford, WA
Well Name=199-N-54 WELLID=A4697

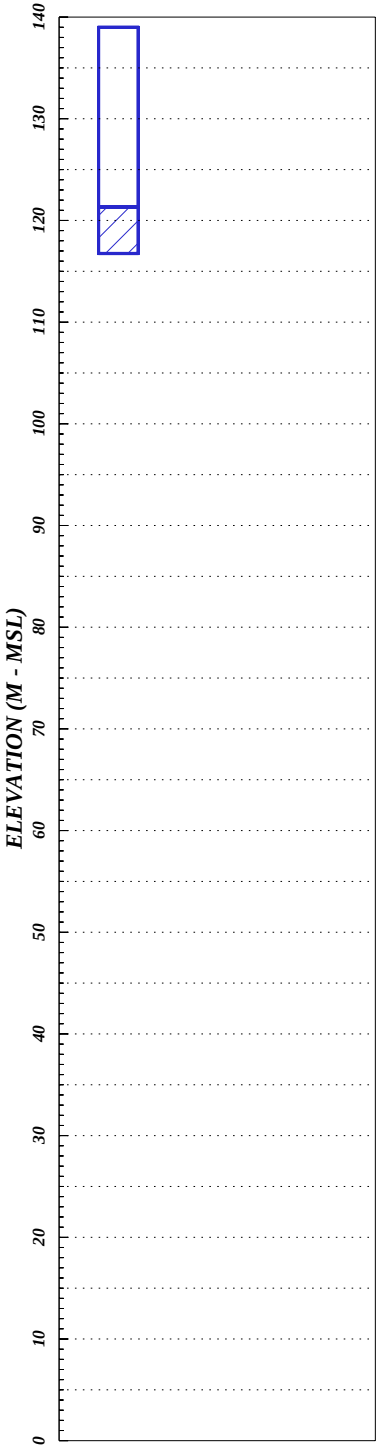

X_coor= 571363.80 Y-coor= 149633.70 Datum=NAD83(91) Date Survey= 1/15/1993

Elevation= 139.002 Datum=NAVD88 Date Survey=12/29/92
Ref_point_desc=BRASS CAP Ref_point_side=
Contractor=USACE(JECA)

Well_Type=STANDARD Well_Purpose=GROUNDWATER
Well_Owner=DOE Well_Owner_Contact=BHI Well Adm Compliance=NON-COMPLIANT

Total Number of Screen Intervals=1
Screen#=1 Screen_diam= 6.00 in Top= 17.68 Bottom= 22.25 m Slot_size= 0.00

Total Number of Seals=4
Seal#=1 Depth_top= 0.00 Bottom= 1.52 m Material=Concrete
Seal#=2 Depth_top= 14.33 Bottom= 16.15 m Material=Bentonite Pellets
Seal#=3 Depth_top= 1.52 Bottom= 14.33 m Material=Granular Bentonite
Seal#=4 Depth_top= 16.15 Bottom= 22.25 m Material=Sand Pack Seal_comment =10/20 SAND

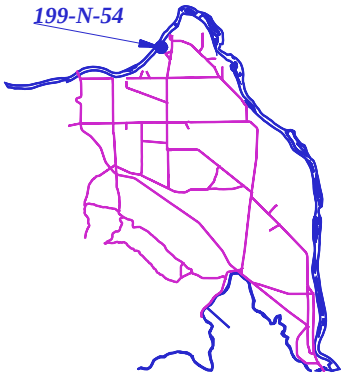

01/15/2003 06:41:19