U.S. DOE Site Hanford, WA
Well Name=199-N-58 WELLID=A4701

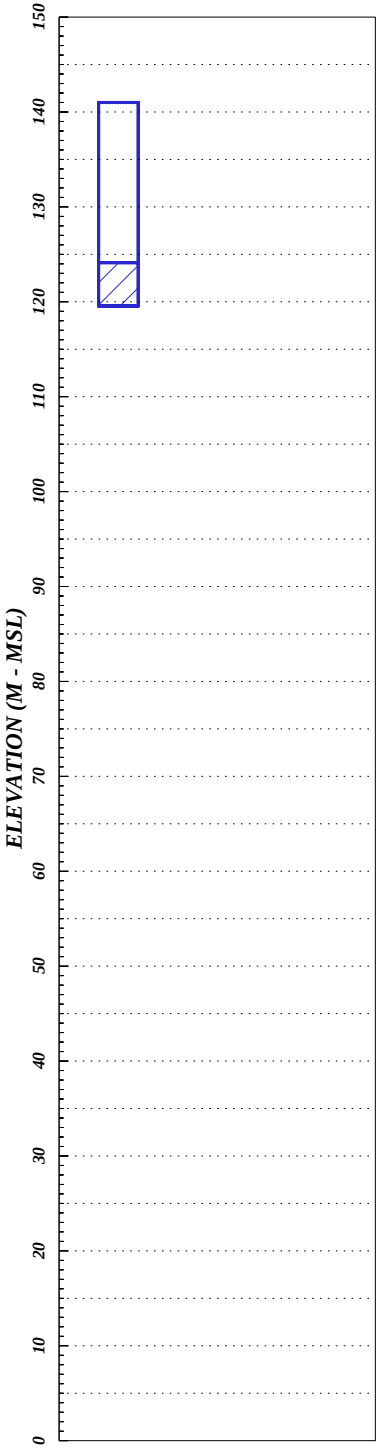

X_coor= 571285.30 Y-coor= 149222.20 Datum=NAD83(91) Date Survey= 1/15/1993

Elevation= 141.00 2 Datum=NAVD88 Date Survey=12/18/92
Ref_point_desc=BRASS CAP Ref_point_side=
Contractor=USACE(JECA)

Well_Type=STANDARD Well_Purpose=GROUNDWATER
Well_Owner=DOE Well_Owner_Contact=BHI Well Adm Compliance=NON-COMPLIANT

Total Number of Screen Intervals=1
Screen#=1 Screen_diam= 6.00 in Top= 16.89 Bottom= 21.46 m Slot_size= 0.02 in
Screen_material=Stainless Steel

Total Number of Seals=4
Seal#=1 Depth_top=-0.09 Bottom= 1.01 m Material=Concrete
Seal#=2 Depth_top= 1.01 Bottom= 13.41 m Material=Granular Bentonite
Seal#=3 Depth_top= 13.41 Bottom= 15.09 m Material=Bentonite Pellets
Seal#=4 Depth_top= 15.09 Bottom= 21.64 m Material=Sand Pack

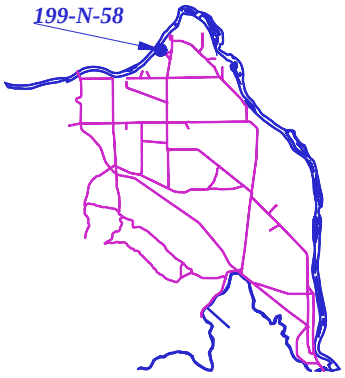

01/15/2003 06:41:21