U.S. DOE Site Hanford, WA
Well Name=299-E16-1 WELLID=A4727

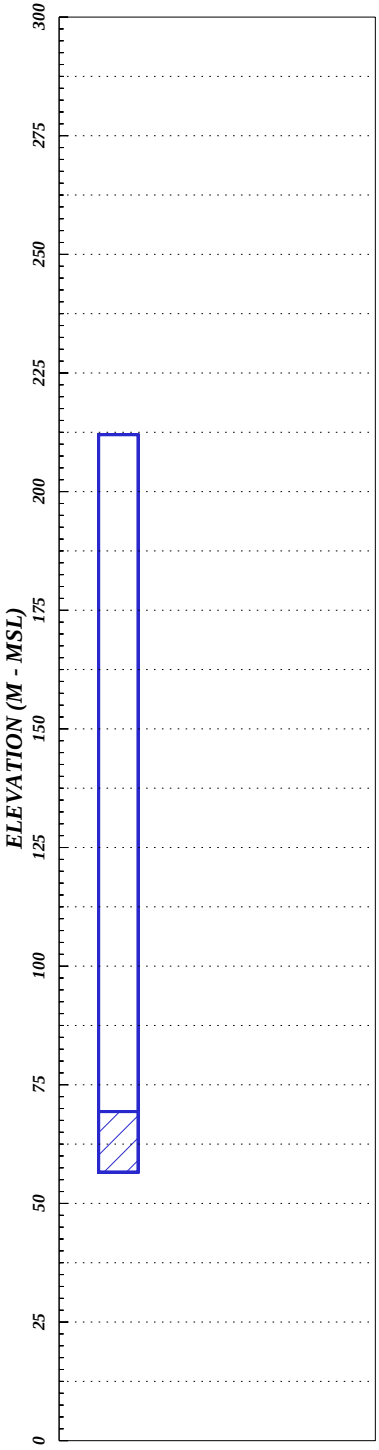

X_coor= 575782.60 Y-coor= 135219.90 Datum=NAD83(91) Date Survey= 4/6/1995

Elevation= 212.00 1 Datum=NGVD29 Date Survey=04/06/95
Ref_point_desc=GROUND SHOT Ref_point_side=N
Contractor=USACE(JECA)

Well_Type=HOST Well_Purpose=GROUNDWATER
Well_Owner=DOE Well_Owner_Contact=BHI Well Adm Compliance=NON-COMPLIANT

Total Number of Screen Intervals=1
Screen#=1 Screen_diam= 6.00 in Top= 142.65 Bottom= 155.45 m Slot_size= 0.01 in
Screen_material=Stainless Steel

Total Number of Seals=2
Seal#=1 Depth_top= 62.18 Bottom= 151.18 m Material=Cement Grout
Seal#=2 Depth_top= 102.11 Bottom= 148.74 m Material=Cement Grout

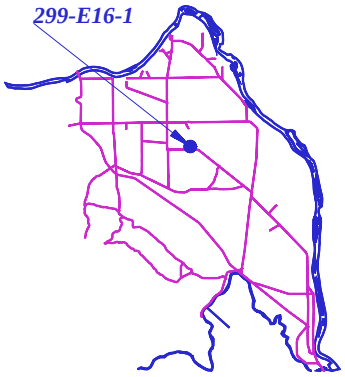

01/15/2003 06:41:46