U.S. DOE Site Hanford, WA
Well Name=299-E17-15 WELLID=A4733

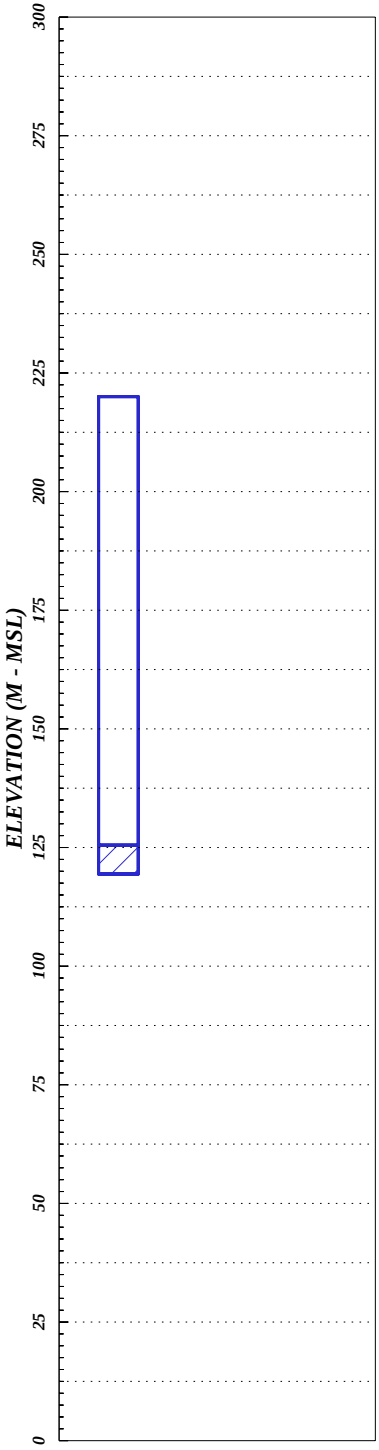

X_coor= 575142.80 Y-coor= 135282.10 Datum=NAD83(91) Date Survey= 9/30/1994

Elevation= 220.006 Datum=NAVD88 Date Survey=06/22/94
Ref_point_desc=BRASS CAP Ref_point_side=
Contractor=USACE(JECA)

Well_Type=STANDARD Well_Purpose=GROUNDWATER
Well_Owner=DOE Well_Owner_Contact=BHI Well Adm Compliance=NON-COMPLIANT

Total Number of Screen Intervals=1
Screen#=1 Screen_diam= 4.00 in Top= 94.49 Bottom= 100.58 m Slot_size= 0.02 in
Screen_material=Stainless Steel

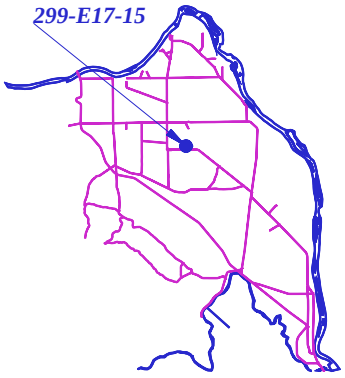

01/15/2003 06:41:49