# U.S. DOE Site Hanford, WA
# Well Name=299-E17-2 WELLID=A5879

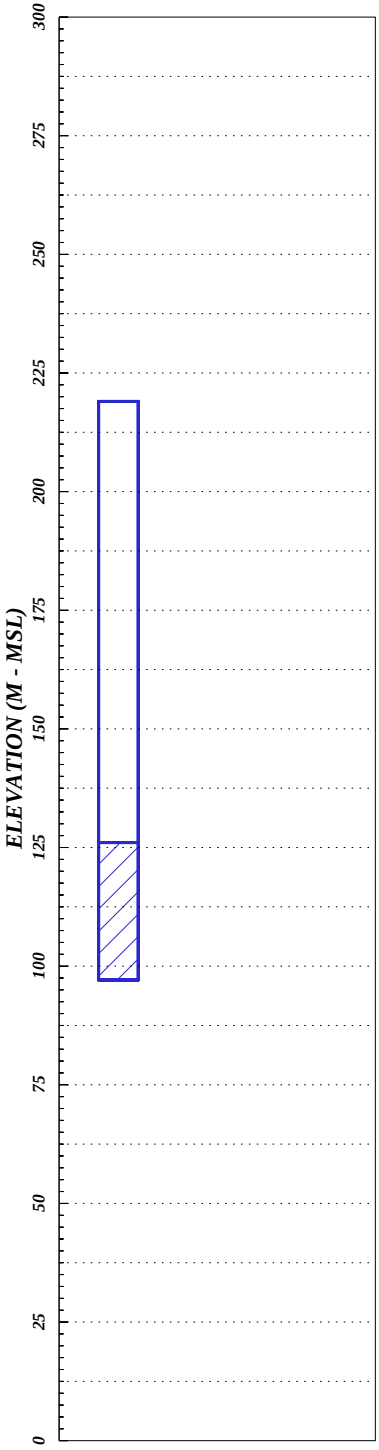


X_coor= 575221.10 Y-coor= 135389.90 Datum=NAD83(91) Date Survey= 6/22/1994

Elevation= 219.00 2 Datum=NAVD88 Date Survey=06/22/94
Ref_point_desc=BRASS CAP Ref_point_side=
Contractor=USACE(JECA)

Well_Type=STANDARD Well_Purpose=GROUNDWATER
Well_Owner=DOE Well_Owner_Contact=BHI Well Adm Compliance=NON-COMPLIANT
Well Construction Date=9/3/1993
Well_Comment=CANDIDATE FOR DECOMMISSIONING

Total Number of perforation Intervals=1
NPERF#=1 Perf_top= 92.96 Bot= 121.92 m

Cas_size= 8.00 in Perf_cuts= 0.00 ft

Total Number of Seals=3
Seal#=1 Depth_top= 0.00 Bottom= 85.34 m Material=Cement Grout
Seal#=2 Depth_top= 104.55 Bottom= 106.07 m Material=Internal Cement Grout
Seal#=3 Depth_top= 106.07 Bottom= 123.75 m Material=Internal Backfill

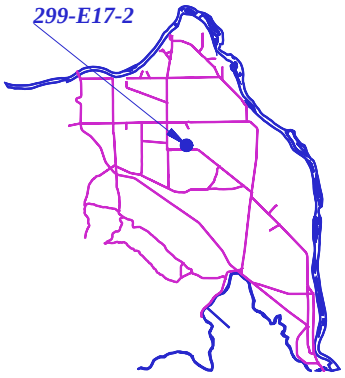


01/15/2003 06:41:51