U.S. DOE Site Hanford, WA
Well Name=299-E17-8 WELLID=A4741

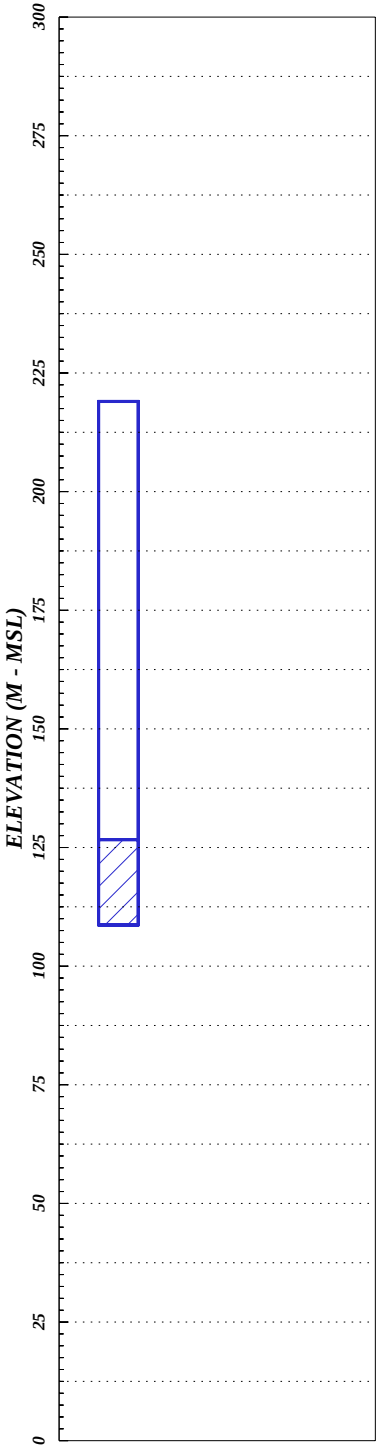

X_coor= 574884.10 Y-coor= 135407.20 Datum=NAD83(91) Date Survey= 7/13/1994

Elevation= 219.009 Datum=NAVD88 Date Survey=07/13/94
Ref_point_desc=BRASS CAP Ref_point_side=
Contractor=USACE(JECA)

Well_Type=STANDARD Well_Purpose=GROUNDWATER
Well_Owner=DOE Well_Owner_Contact=BHI Well Adm Compliance=NON-COMPLIANT
Well Construction Date=9/3/1993
Well_Comment=CANDIDATE FOR DECOMMISSIONING

Total Number of perforation Intervals=1
NPERF#=1 Perf_top= 92.35 Bot= 110.34 m

Cas_size= 8.00 in Perf_cuts= 0.00

Total Number of Seals=3
Seal#=1 Depth_top= 0.00 Bottom= 33.53 m Material=Concrete
Seal#=2 Depth_top= 104.24 Bottom= 105.77 m Material=Internal Cement Grout
Seal#=3 Depth_top= 105.77 Bottom= 111.25 m Material=Internal Backfill

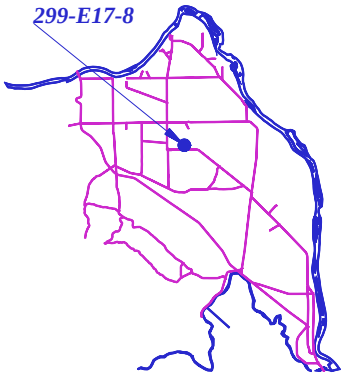

01/15/2003 06:41:55