U.S. DOE Site Hanford, WA
Well Name=299-E25-22 WELLID=A6032

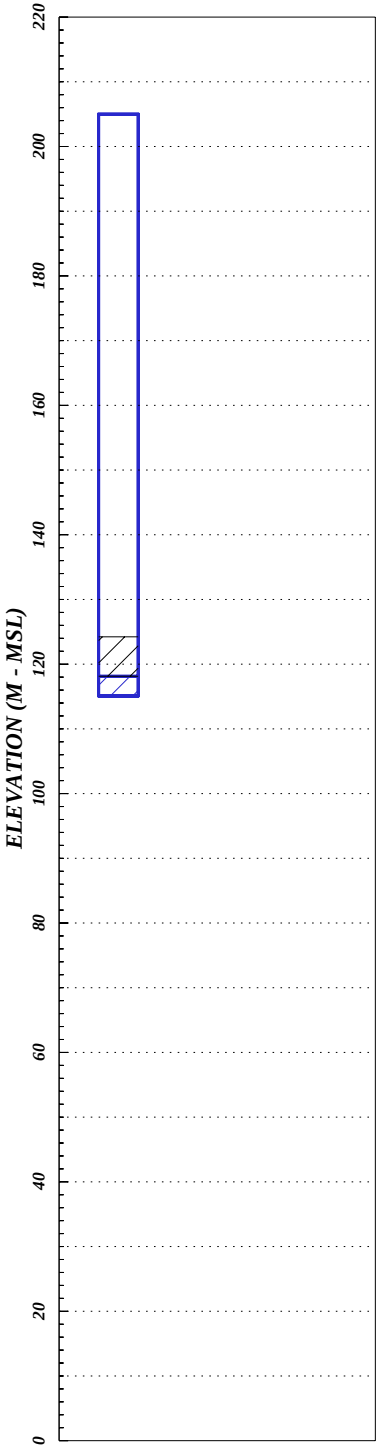

X_coor= 575998.50 Y-coor= 135609.40 Datum=NAD83(91) Date Survey= 7/11/1994

Elevation= 205.003 Datum=NAVD88 Date Survey=07/11/94
Ref_point_desc=BRASS CAP Ref_point_side=
Contractor=USACE(JECA)

Well_Type=STANDARD Well_Purpose=GROUNDWATER
Well_Owner=DOE Well_Owner_Contact=BHI Well Adm Compliance=NON-COMPLIANT

Total Number of Screen Intervals=2
Screen#=1 Screen_diam= 8.00 in Top= 86.87 Bottom= 89.92 m Slot_size= 0.05 in
Screen_material=Stainless Steel
Screen#=2 Screen_diam= 8.00 in Top= 80.77 Bottom= 86.87 m Slot_size= 0.05 in
Screen_material=Stainless Steel

Total Number of Seals=1
Seal#=1 Depth_top= 0.00 Bottom= 9.14 m Material=Cement Grout

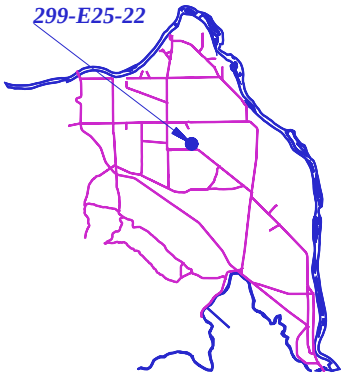

01/15/2003 06:42:15