U.S. DOE Site Hanford, WA
Well Name=299-E25-23 WELLID=A6033

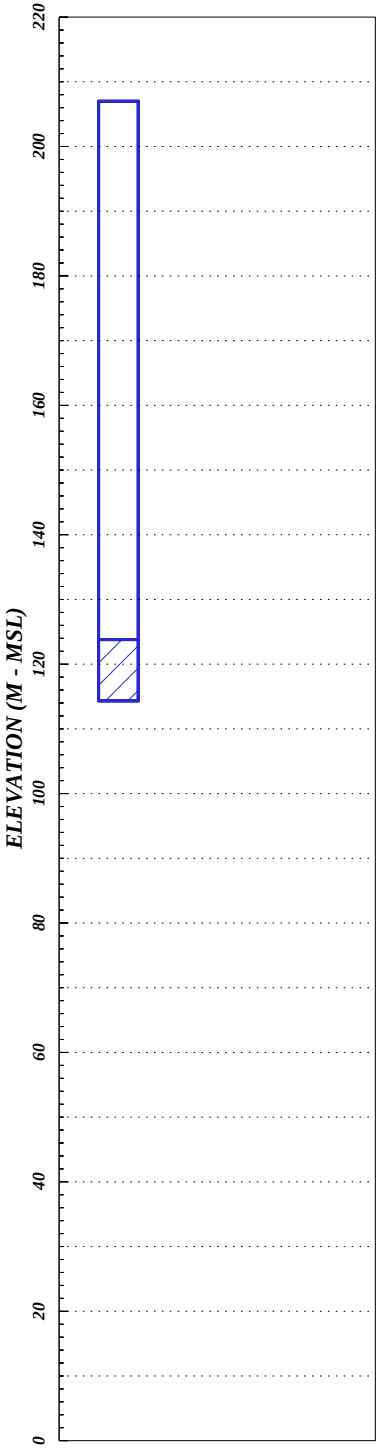

X_coor= 576255.80 Y-coor= 135467.20 Datum=NAD83(91) Date Survey= 7/11/1994

Elevation= 207.00 1 Datum=NAVD88 Date Survey=07/11/94
Ref_point_desc=BRASS CAP Ref_point_side=
Contractor=USACE(JECA)

Well_Type=STANDARD Well_Purpose=GROUNDWATER
Well_Owner=DOE Well_Owner_Contact=BHI Well Adm Compliance=NON-COMPLIANT
Well Construction Date=9/7/1993
Well_Comment=CANDIDATE FOR DECOMMISSIONING

Total Number of perforation Intervals=1
NPERF#=1 Perf_top= 83.21 Bot= 92.66 m

Cas_size= 8.00 in Perf_cuts= 0.00 ft

Total Number of Seals=3
Seal#=1 Depth_top= 0.00 Bottom= 33.53 m Material=Cement Grout
Seal#=2 Depth_top= 89.92 Bottom= 91.44 m Material=Internal Cement Grout
Seal#=3 Depth_top= 91.44 Bottom= 94.49 m Material=Internal Backfill

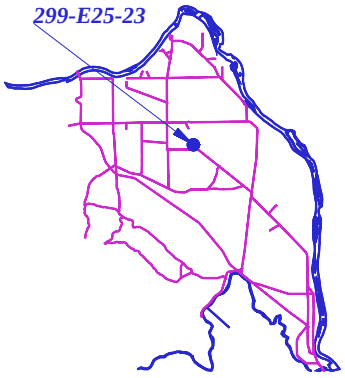

01/15/2003 06:42:16