U.S. DOE Site Hanford, WA
Well Name=299-E26-6 WELLID=A6642

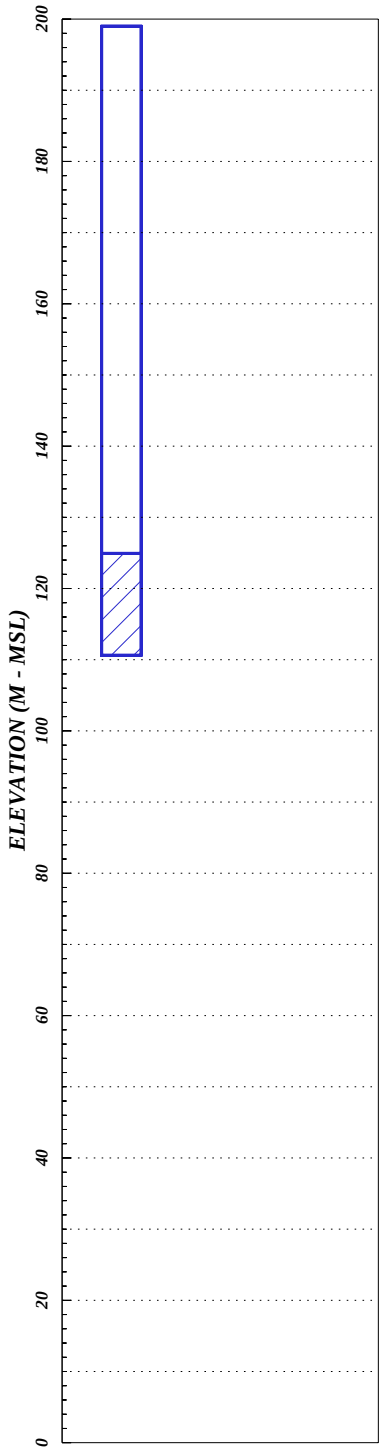

X_coor= 575459.80 Y-coor= 136397.90 Datum=NAD83(91) Date Survey= 6/21/1994

Elevation= 199.000 Datum=NAVD88 Date Survey=06/21/94
Ref_point_desc=TOP OF CASING Ref_point_side=N
Contractor=USACE(JECA)

Well_Type=STANDARD Well_Purpose=GROUNDWATER
Well_Owner=DOE Well_Owner_Contact=BHI Well Adm Compliance=NON-COMPLIANT

Total Number of perforation Intervals=1
NPERF#=1 Perf_top= 76.20 Bot= 88.39 m

Cas_size= 8.00 in Perf_cuts= 0.00

Total Number of Screen Intervals=1
Screen#=1 Screen_diam= 7.50 in Top= 74.07 Bottom= 88.39 m Slot_size= 0.04 in
Screen_material=Stainless Steel

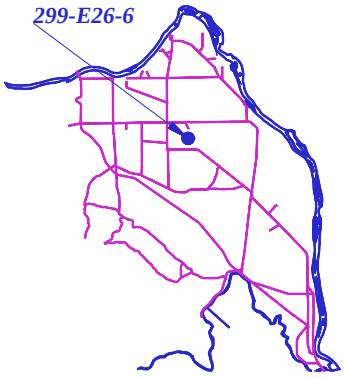

01/15/2003 06:42:38