U.S. DOE Site Hanford, WA
Well Name=299-E27-7 WELLID=A4816

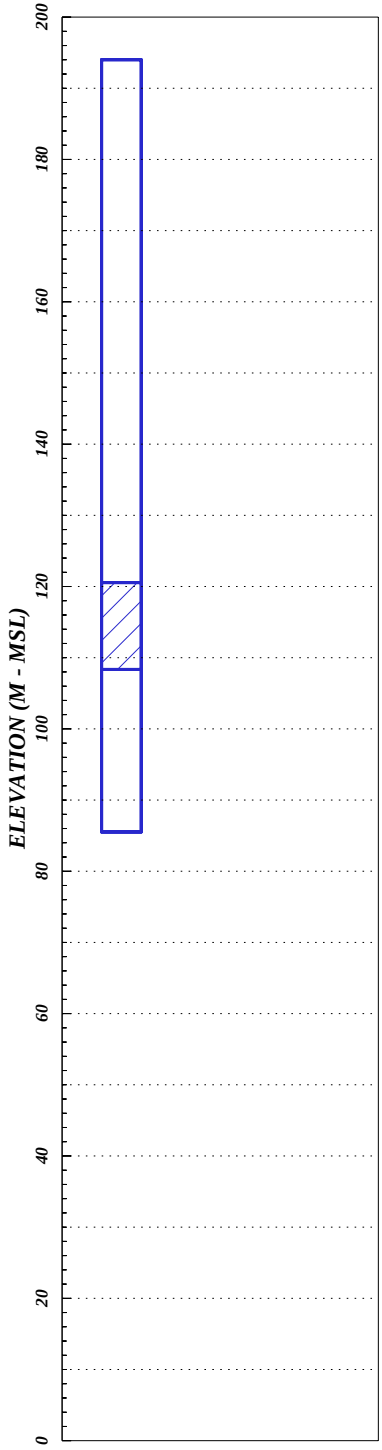

X_coor= 575220.60 Y-coor= 136619.40 Datum=NAD83(91) Date Survey= 9/30/1994

Elevation= 194.00 6 Datum=NAVD88 Date Survey=06/22/94
Ref_point_desc=BRASS CAP Ref_point_side=
Contractor=USACE(JECA)

Well_Type=STANDARD Well_Purpose=GROUNDWATER
Well_Owner=DOE Well_Owner_Contact=BHI Well Adm Compliance=NON-COMPLIANT

Total Number of perforation Intervals=1
NPERF#=1 Perf_top= 120.67 Bot= 108.48 M

Cas_size= 0.00 Perf_cuts= 0.00

Total Number of Screen Intervals=1
Screen#=1 Screen_diam= 6.00 in Top= 73.46 Bottom= 85.65 m Slot_size= 0.02 in
Screen_material=Stainless Steel

Total Number of Seals=1
Seal#=1 Depth_top= 0.00 Bottom= 45.72 m Material=Cement Grout

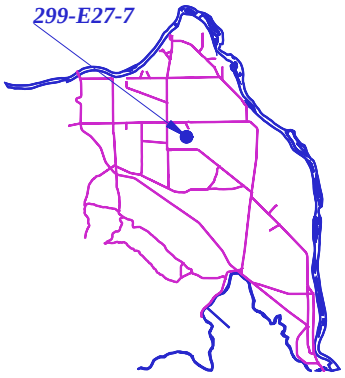

01/15/2003 06:42:47