U.S. DOE Site Hanford, WA
Well Name=299-E33-10 WELLID=A6853

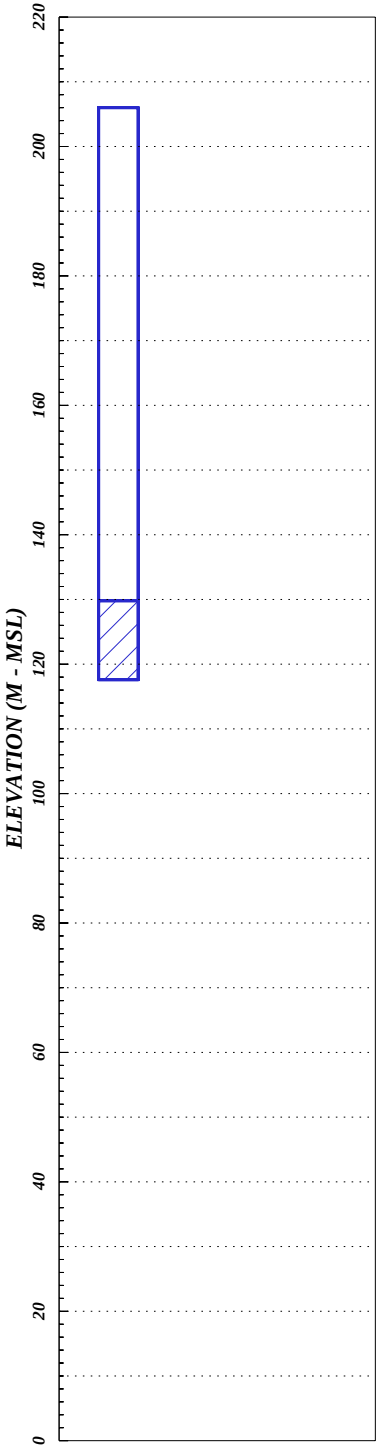

X_coor= 573255.50 Y-coor= 137258.20 Datum=NAD83(91) Date Survey= 7/5/1994

Elevation= 206.006 Datum=NAVD88 Date Survey=07/05/94
Ref_point_desc=TOP OF CASING Ref_point_side=N
Contractor=USACE(JECA)

Well_Type=STANDARD Well_Purpose=GROUNDWATER
Well_Owner=DOE Well_Owner_Contact=BHI Well Adm Compliance=NON-COMPLIANT

Total Number of perforation Intervals=1
NPERF#=1 Perf_top= 78.94 Bot= 86.87 m

Cas_size= 8.00 in Perf_cuts= 0.00 ft

Total Number of Screen Intervals=1
Screen#=1 Screen_diam= 8.00 in Top= 76.20 Bottom= 88.39 m Slot_size= 0.00
Screen_material=Stainless Steel

Total Number of Seals=1
Seal#=1 Depth_top= 0.00 Bottom= 37.19 m Material=Cement Grout

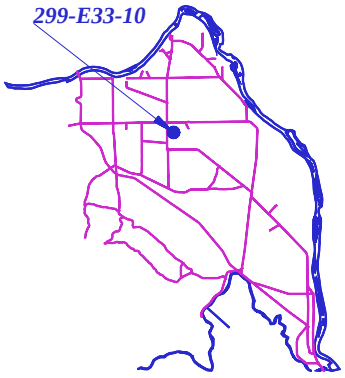

01/15/2003 06:43:06