U.S. DOE Site Hanford, WA
Well Name=299-E33-12 WELLID=A4839

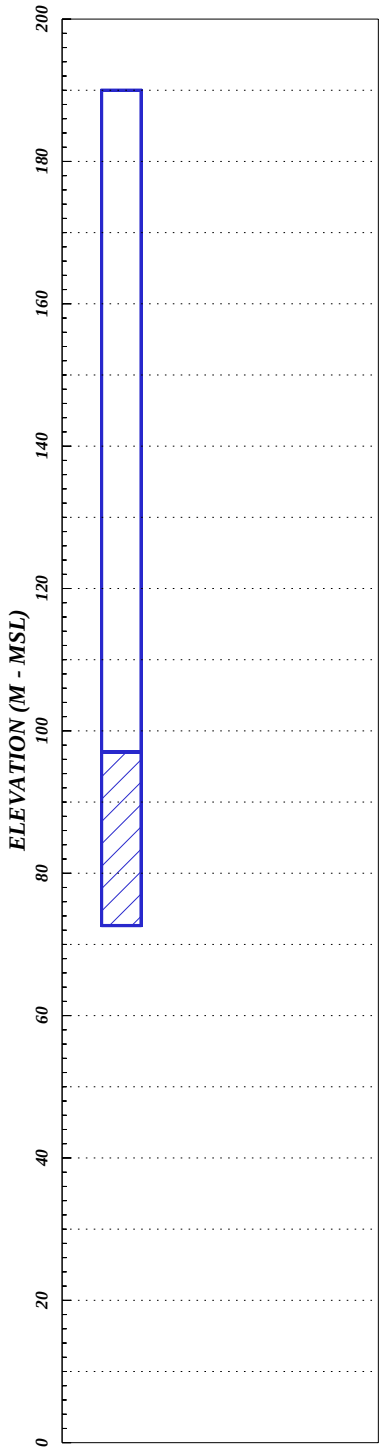

X_coor= 573780.50 Y-coor= 137632.20 Datum=NAD83(91) Date Survey= 1/14/1993

Elevation= 190.009 Datum=NAVD88 Date Survey=01/14/93
Ref_point_desc=BRASS CAP Ref_point_side=
Contractor=USACE(JECA)

Well_Type=STANDARD Well_Purpose=GROUNDWATER
Well_Owner=DOE Well_Owner_Contact=BHI Well Adm Compliance=NON-COMPLIANT

Total Number of Screen Intervals=1
Screen#=1 Screen_diam= 4.00 in Top= 92.96 Bottom= 117.35 m Slot_size= 0.01 in
Screen_material=Stainless Steel

Total Number of Seals=3
Seal#=1 Depth_top=-0.15 Bottom= 0.30 m Material=Concrete Seal_comment =CONCRETE S
Seal#=2 Depth_top= 0.00 Bottom= 88.39 m Material=Cement Grout Seal_comment =BETWE
Seal#=3 Depth_top= 0.30 Bottom= 5.49 m Material=Cement Grout Seal_comment =OUTSIDE

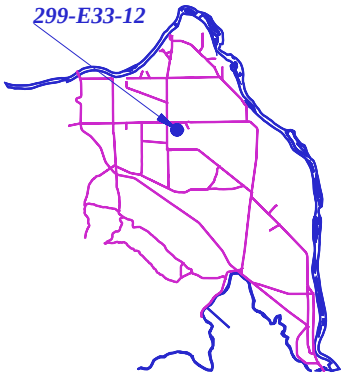

01/15/2003 06:43:07