U.S. DOE Site Hanford, WA
Well Name=299-E33-26 WELLID=A4850

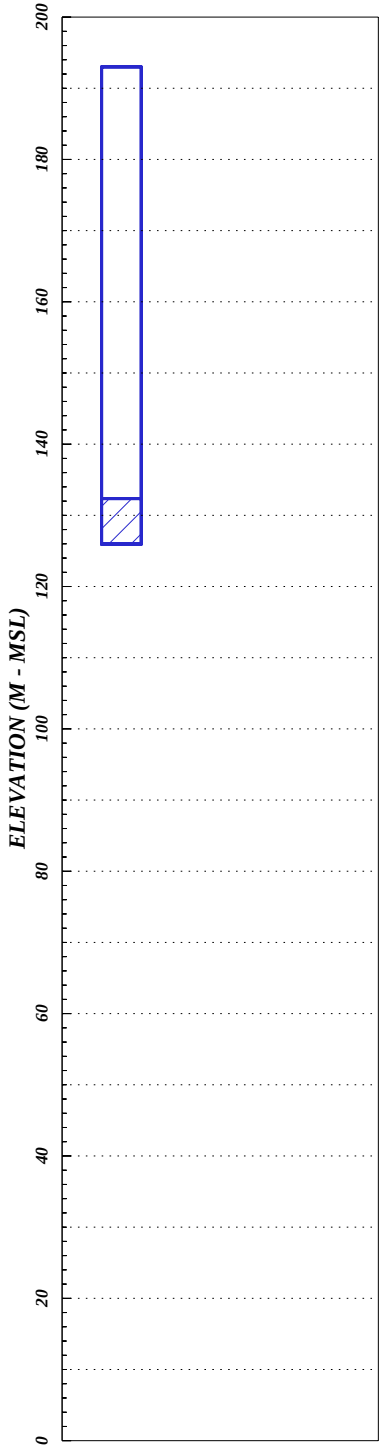

X_coor= 573333.40 Y-coor= 137681.50 Datum=NAD83(91) Date Survey= 1/15/1993

Elevation= 193.003 Datum=NAVD88 Date Survey=01/16/93
Ref_point_desc=BRASS CAP Ref_point_side=
Contractor=USACE(JECA)

Well_Type=STANDARD Well_Purpose=GROUNDWATER
Well_Owner=DOE Well_Owner_Contact=BHI Well Adm Compliance=NON-COMPLIANT
Well Construction Date=9/13/1993
Well_Comment=IN-USE

Total Number of perforation Intervals=1
NPERF#=1 Perf_top= 60.66 Bot= 67.06 m

Cas_size= 6.00 in Perf_cuts= 0.00

Total Number of Seals=2
Seal#=1 Depth_top=-0.15 Bottom= 0.00 m Material=Concrete
Seal#=2 Depth_top= 0.00 Bottom= 5.79 m Material=Cement Grout

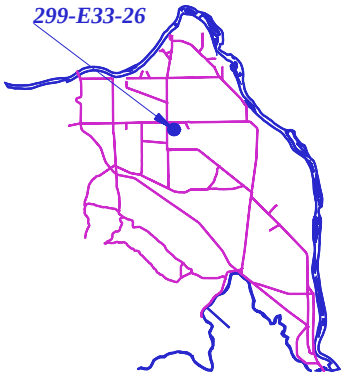

01/15/2003 06:43:14