U.S. DOE Site Hanford, WA
Well Name=299-W14-2 WELLID=A7328

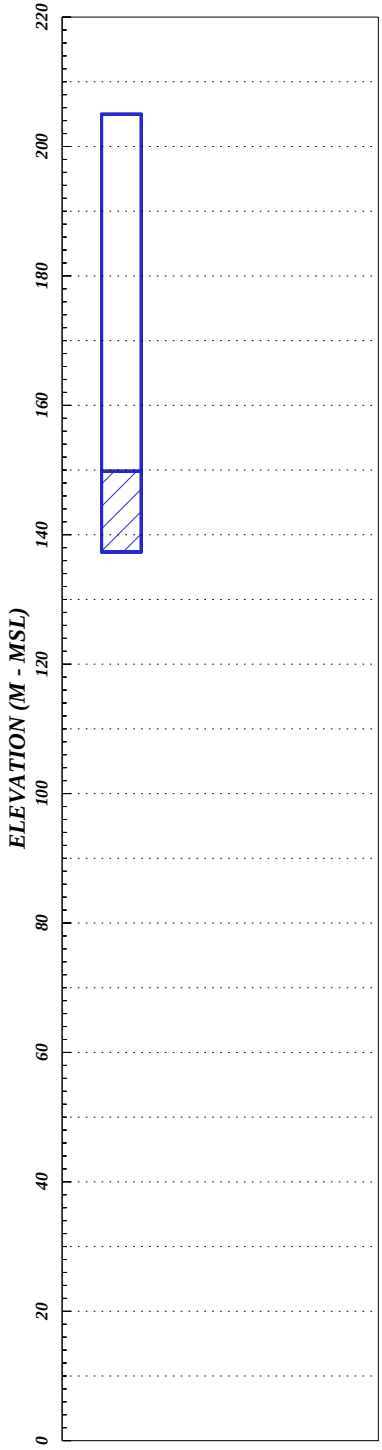

X_coor= 566932.30 Y-coor= 136340.40 Datum=NAD83(91) Date Survey= 9/30/1994

Elevation= 205.009 Datum=NAVD88 Date Survey=06/23/94
Ref_point_desc=TOP OF CASING Ref_point_side=N
Contractor=USACE(JECA)

Well_Type=STANDARD Well_Purpose=GROUNDWATER
Well_Owner=DOE Well_Owner_Contact=BHI Well Adm Compliance=NON-COMPLIANT
Well Construction Date=4/16/1993
Well_Comment=CANDIDATE FOR DECOMMISSIONING

Total Number of perforation Intervals=1
NPERF#=1 Perf_top= 55.17 Bot= 67.67 m

Cas_size= 8.00 in Perf_cuts= 0.00 in

Total Number of Seals=1
Seal#=1 Depth_top= 0.00 Bottom= 48.16 m Material=Cement Grout

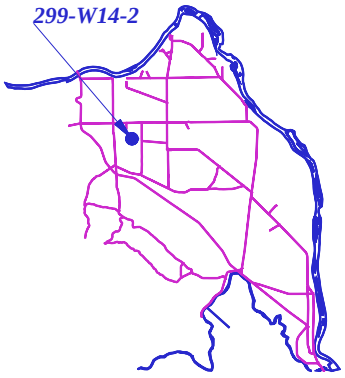

01/15/2003 06:44:07