U.S. DOE Site Hanford, WA
Well Name=299-W18-12 WELLID=A7528

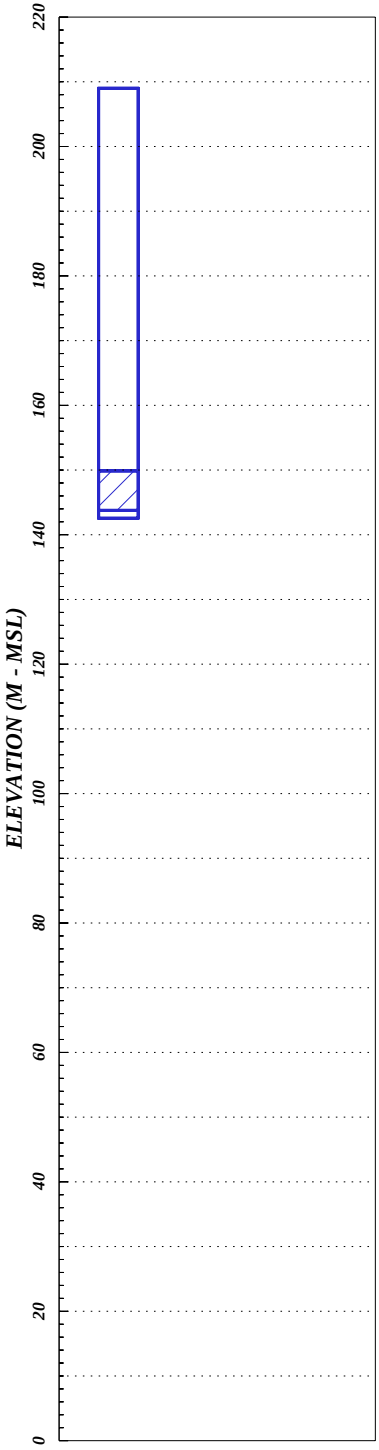

X_coor= 566439.80 Y-coor= 135308.00 Datum=NAD83(91) Date Survey= 1/12/1993

Elevation= 209.006 Datum=NAVD88 Date Survey=01/12/93
Ref_point_desc=TOP OF CASING Ref_point_side=N
Contractor=USACE(JECA)

Well_Type=STANDARD Well_Purpose=GROUNDWATER
Well_Owner=DOE Well_Owner_Contact=BHI Well Adm Compliance=COMPLIANT

Total Number of perforation Intervals=1
NPERF#=1 Perf_top= 57.91 Bot= 66.45 m

Cas_size= 6.00 in Perf_cuts= 0.00

Total Number of Screen Intervals=1
Screen#=1 Screen_diam= 6.00 in Top= 59.13 Bottom= 65.23 m Slot_size= 0.01 in
Screen_material=Stainless Steel

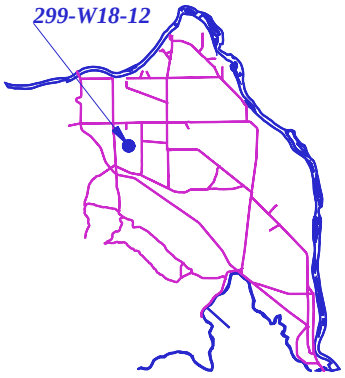

01/15/2003 06:44:29