U.S. DOE Site Hanford, WA
Well Name=299-W18-2 WELLID=A5478

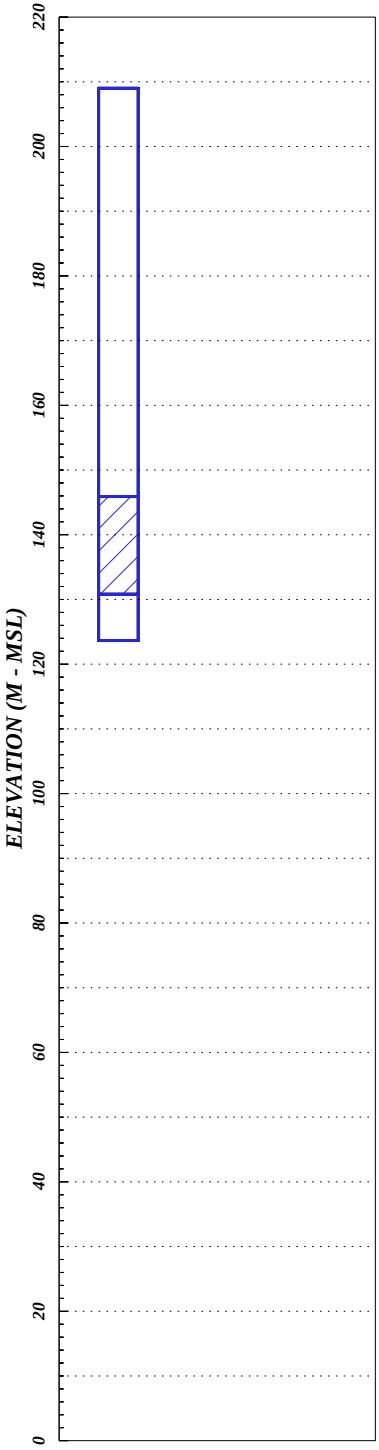

X_coor= 566380.20 Y-coor= 135383.60 Datum=NAD83(91) Date Survey= 1/15/1993

Elevation= 209.007 Datum=NAVD88 Date Survey=01/15/93
Ref_point_desc=TOP OF CASING Ref_point_side=N
Contractor=USACE(JECA)

Well_Type=STANDARD Well_Purpose=GROUNDWATER
Well_Owner=DOE Well_Owner_Contact=BHI Well Adm Compliance=NON-COMPLIANT

Total Number of perforation Intervals=1
NPERF#=1 Perf_top= 61.57 Bot= 85.34 m

Cas_size= 8.00 in Perf_cuts= 0.00 ft

Total Number of Screen Intervals=1
Screen#=1 Screen_diam= 6.00 in Top= 63.09 Bottom= 78.18 m Slot_size= 0.00
Screen_material=Stainless Steel

Total Number of Seals=2
Seal#=1 Depth_top= 77.42 Bottom= 78.03 m Material=Internal Cement Grout
Seal#=2 Depth_top= 78.03 Bottom= 85.34 m Material=Internal Backfill

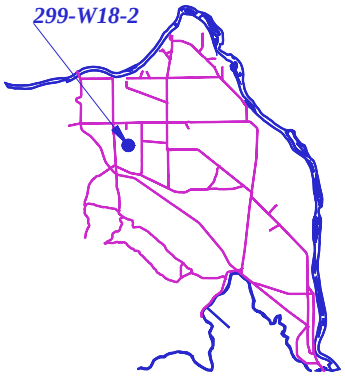

01/15/2003 06:44:32