U.S. DOE Site Hanford, WA
Well Name=299-W18-7 WELLID=A7524

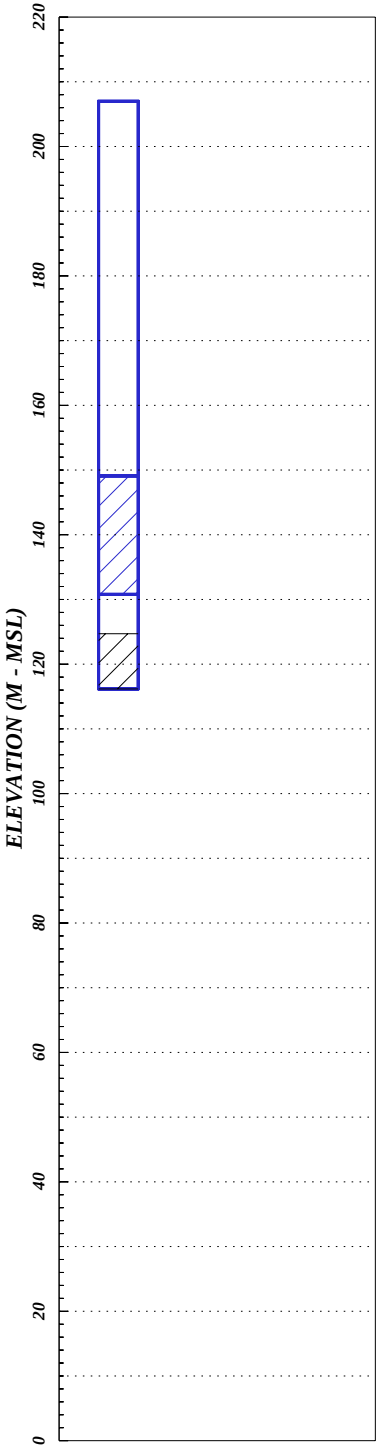

X_coor= 566581.00 Y-coor= 135409.80 Datum=NAD83(91) Date Survey= 1/15/1993

Elevation= 207.007 Datum=NAVD88 Date Survey=01/15/93
Ref_point_desc=BRASS CAP Ref_point_side=
Contractor=USACE(JECA)

Well_Type=STANDARD Well_Purpose=GROUNDWATER
Well_Owner=DOE Well_Owner_Contact=BHI Well Adm Compliance=NON-COMPLIANT
Well Construction Date=5/24/1995
Well_Comment=CANDIDATE FOR DECOMMISSIONING

Total Number of perforation Intervals=2
NPERF#=1 Perf_top= 57.91 Bot= 76.20 m

Cas_size= 8.00 in Perf_cuts= 0.00
NPERF#=2 Perf_top= 82.30 Bot= 90.83 m

Cas_size= 8.00 in Perf_cuts= 0.00

Total Number of Seals=1
Seal#=1 Depth_top= 0.00 Bottom= 48.16 m Material=Cement Grout

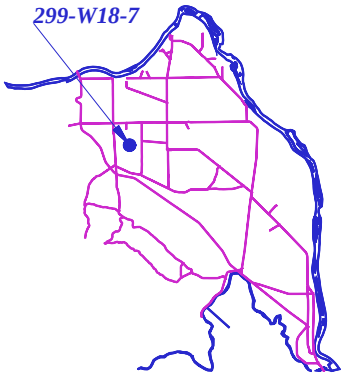

01/15/2003 06:44:44