U.S. DOE Site Hanford, WA
Well Name=299-W19-20 WELLID=A4949

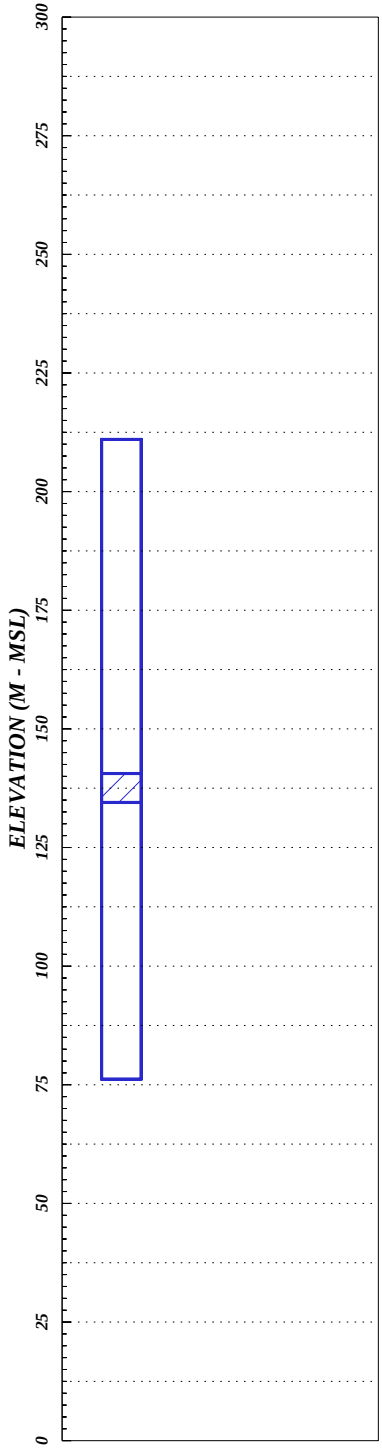

X_coor= 567874.00 Y-coor= 134901.10 Datum=NAD83(91) Date Survey= 6/9/1994

Elevation= 211.008 Datum=NGVD29 Date Survey=06/09/94
Ref_point_desc=BRASS CAP Ref_point_side=N
Contractor=USACE(JECA)

Well_Type=STANDARD Well_Purpose=GROUNDWATER
Well_Owner=DOE Well_Owner_Contact=BHI Well Adm Compliance=NON-COMPLIANT

Total Number of perforation Intervals=1
NPERF#=1 Perf_top= 140.91 Bot= 134.82 M

Cas_size= 0.00 Perf_cuts= 0.00

Total Number of Screen Intervals=1
Screen#=1 Screen_diam= 6.00 in Top= 70.41 Bottom= 76.50 m Slot_size= 0.01 in
Screen_material=Stainless Steel

Total Number of Seals=1
Seal#=1 Depth_top= 0.00 Bottom= 60.96 m Material=Cement Grout

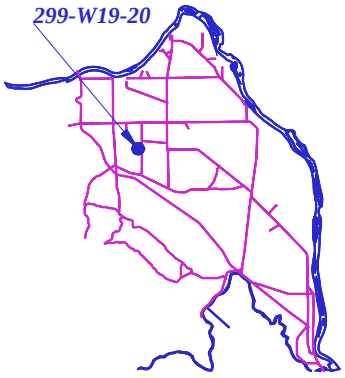

01/15/2003 06:44:50