U.S. DOE Site Hanford, WA
Well Name=299-W19-3 WELLID=A7733

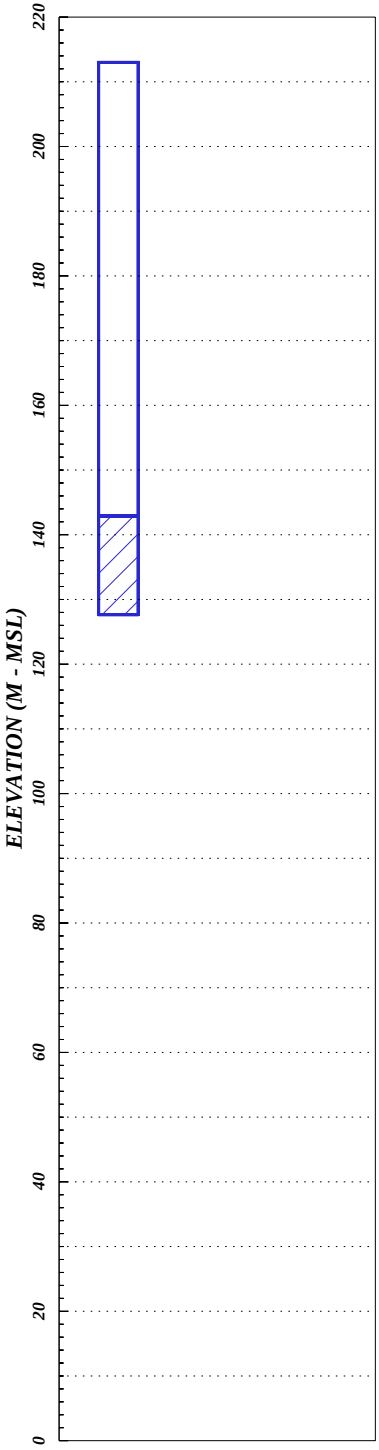

X_coor= 567311.10 Y-coor= 134989.20 Datum=NAD83(91) Date Survey= 6/10/1994

Elevation= 213.007 Datum=NAVD88 Date Survey=06/10/94
Ref_point_desc=TOP OF CASING Ref_point_side=N
Contractor=USACE(JECA)

Well_Type=STANDARD Well_Purpose=GROUNDWATER
Well_Owner=DOE Well_Owner_Contact=BHI Well Adm Compliance=NON-COMPLIANT
Well Construction Date=4/19/1993
Well_Comment=CANDIDATE FOR DECOMMISSIONING

Total Number of perforation Intervals=1
NPERF#=1 Perf_top= 70.10 Bot= 85.34 m

Cas_size= 5.00 in Perf_cuts= 0.00 in

Total Number of Seals=1
Seal#=1 Depth_top= 0.00 Bottom= 64.92 m Material=Cement Grout

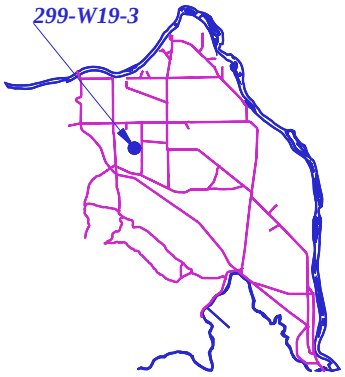

01/15/2003 06:44:55