U.S. DOE Site Hanford, WA
Well Name=399-1-8 WELLID=A5041

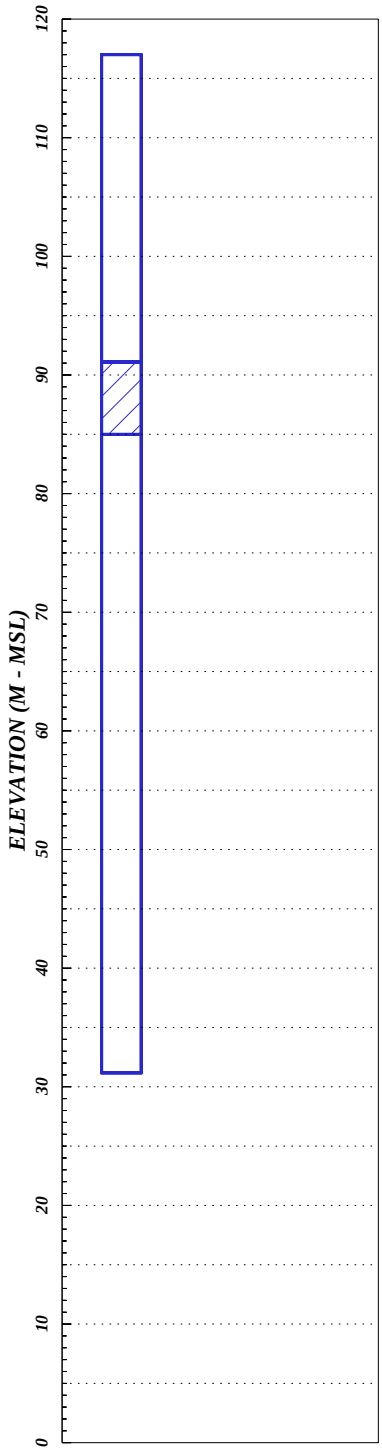

X_coor= 594257.80 Y-coor= 116329.60 Datum=NAD83(91) Date Survey=10/27/1992

Elevation= 117.002 Datum=NAVD88 Date Survey=10/27/92
Ref_point_desc=BRASS CAP Ref_point_side=
Contractor=USACE(JECA)

Well_Type=STANDARD Well_Purpose=GROUNDWATER
Well_Owner=DOE Well_Owner_Contact=BHI Well Adm Compliance=NON-COMPLIANT

Total Number of perforation Intervals=1
NPERF#=1 Perf_top= 91.92 Bot= 85.83 M

Cas_size= 0.00 Perf_cuts= 0.00

Total Number of Screen Intervals=1
Screen#=1 Screen_diam= 6.00 in Top= 25.91 Bottom= 32.00 m Slot_size= 0.03 in
Screen_material=Stainless Steel

Total Number of Seals=2
Seal#=1 Depth_top= 0.00 Bottom= 5.49 m Material=Cement Grout
Seal#=2 Depth_top= 32.00 Bottom= 32.92 m Material=Backfill

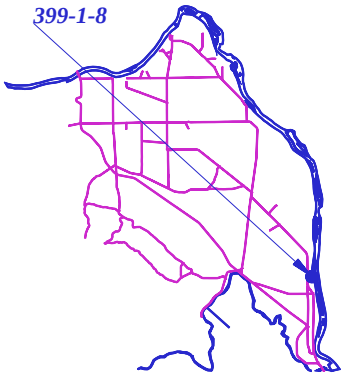

01/15/2003 06:46:17