U.S. DOE Site Hanford, WA
Well Name=399-2-2 WELLID=A5044

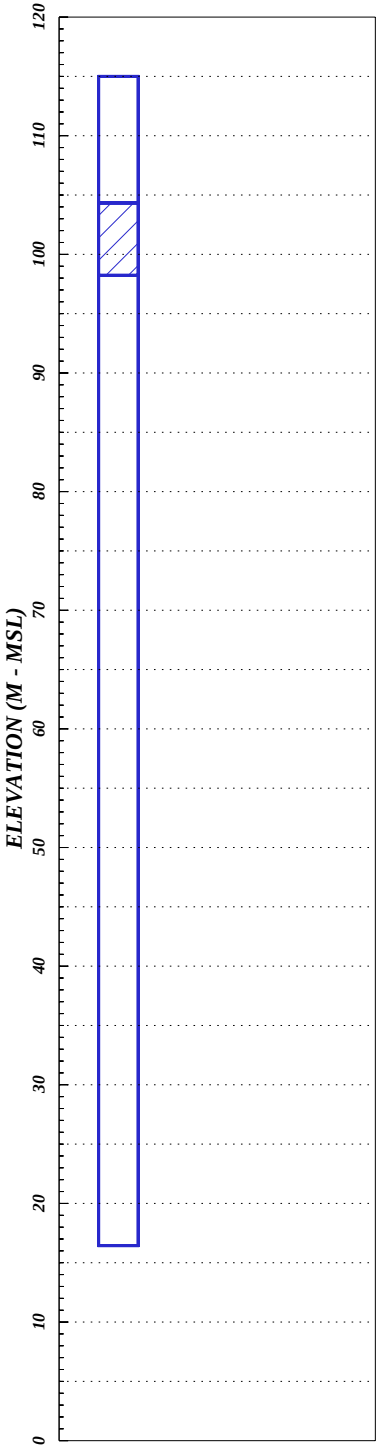

X_coor= 594385.80 Y-coor= 116282.60 Datum=NAD83(91) Date Survey=11/30/1992

Elevation= 115.008 Datum=NAVD88 Date Survey=10/27/92
Ref_point_desc=BRASS CAP Ref_point_side=
Contractor=USACE(JECA)

Well_Type=STANDARD Well_Purpose=GROUNDWATER
Well_Owner=DOE Well_Owner_Contact=BHI Well Adm Compliance=NON-COMPLIANT

Total Number of perforation Intervals=1
NPERF#=1 Perf_top= 104.66 Bot= 98.56 M

Cas_size= 0.00 Perf_cuts= 0.00

Total Number of Screen Intervals=1
Screen#=1 Screen_diam= 6.00 in Top= 10.67 Bottom= 16.76 m Slot_size= 0.02 in
Screen_material=Stainless Steel

Total Number of Seals=2
Seal#=1 Depth_top=-0.15 Bottom= 0.00 m Material=Cement Grout
Seal#=2 Depth_top= 0.00 Bottom= 10.67 m Material=Volclay Grout

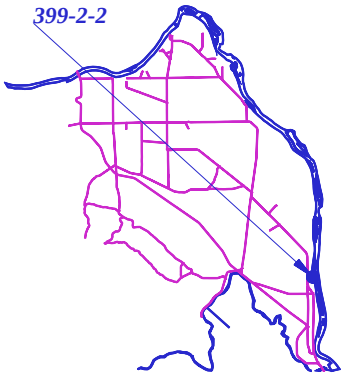

01/15/2003 06:46:19