U.S. DOE Site Hanford, WA
Well Name=399-4-7 WELLID=A5055

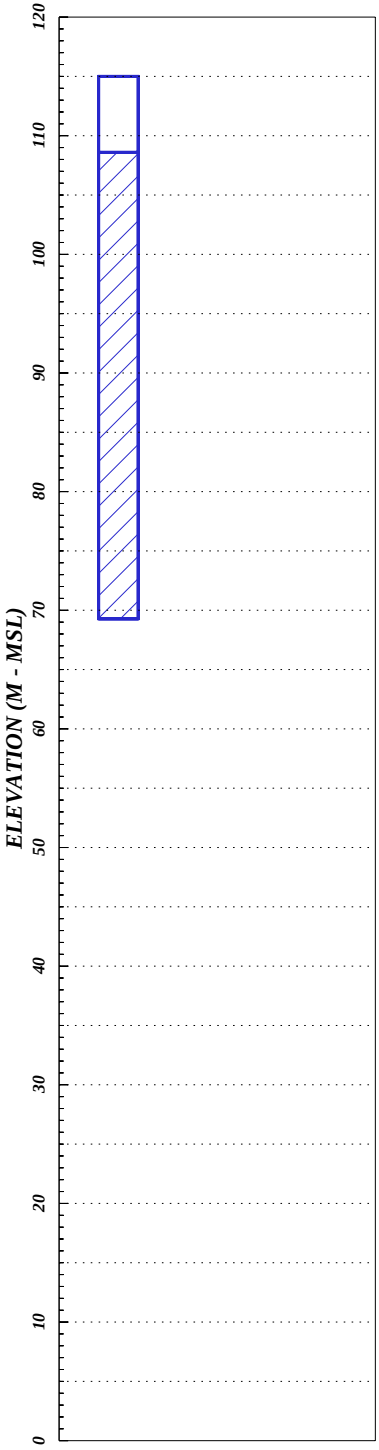

X_coor= 594603.30 Y-coor= 115492.60 Datum=NAD83(91) Date Survey=10/22/1992

Elevation= 115.005 Datum=NAVD88 Date Survey=10/22/92
Ref_point_desc=BRASS CAP Ref_point_side=
Contractor=USACE(JECA)

Well_Type=STANDARD Well_Purpose=GROUNDWATER
Well_Owner=DOE Well_Owner_Contact=BHI Well Adm Compliance=NON-COMPLIANT
Well_Comment=IN-USE

Total Number of perforation Intervals=1
NPERF#=1 Perf_top= 6.40 Bot= 45.72 m

Cas_size= 8.00 in Perf_cuts= 0.00 in

Total Number of Seals=1
Seal#=1 Depth_top=-0.15 Bottom= 5.49 m Material=Cement Grout

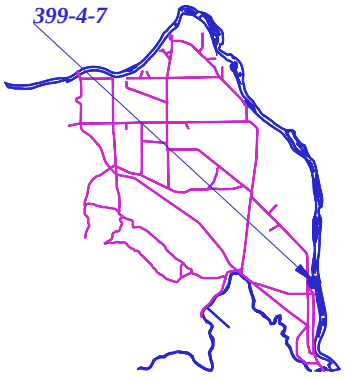

01/15/2003 06:46:27