U.S. DOE Site Hanford, WA
Well Name=399-8-4 WELLID=A8096

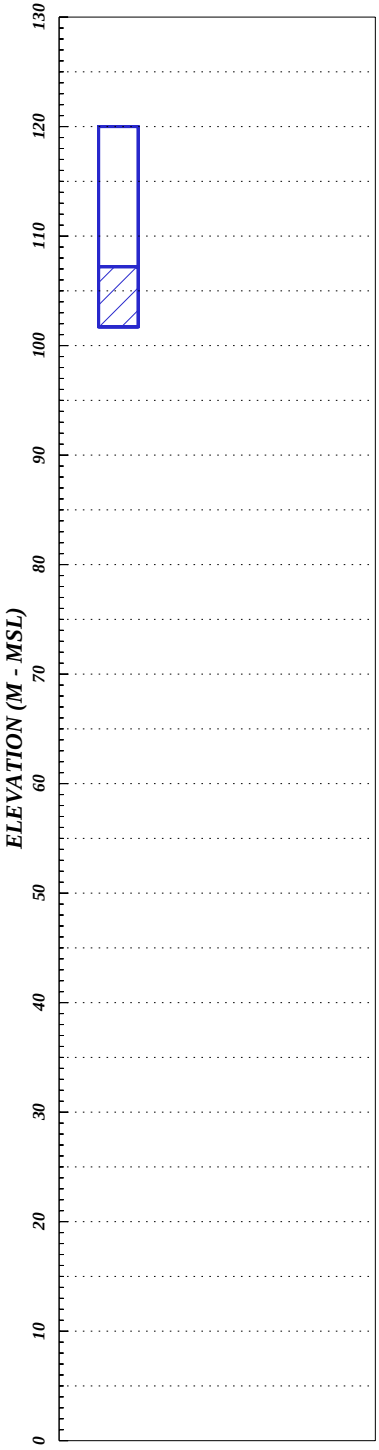

X_coor= 592873.00 Y-coor= 116296.10 Datum=NAD83(91) Date Survey=11/30/1992

Elevation= 120.006 Datum=NAVD88 Date Survey=10/21/92
Ref_point_desc=BRASS CAP Ref_point_side=
Contractor=USACE(JECA)

Well_Type=STANDARD Well_Purpose=GROUNDWATER
Well_Owner=DOE Well_Owner_Contact=BHI Well Adm Compliance=NON-COMPLIANT
Well_Comment=IN-USE

Total Number of perforation Intervals=1
NPERF#=1 Perf_top= 12.80 Bot= 18.29 m

Cas_size= 6.00 in Perf_cuts= 0.00

Total Number of Seals=2
Seal#=1 Depth_top=-0.15 Bottom= 5.49 m Material=Cement Grout
Seal#=2 Depth_top=-0.15 Bottom= 5.64 m Material=Cement Grout

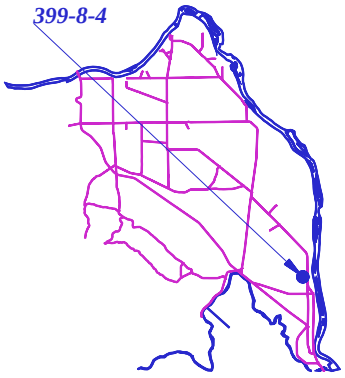

01/15/2003 06:46:32