U.S. DOE Site Hanford, WA
Well Name=699-14-E6P WELLID=A8311

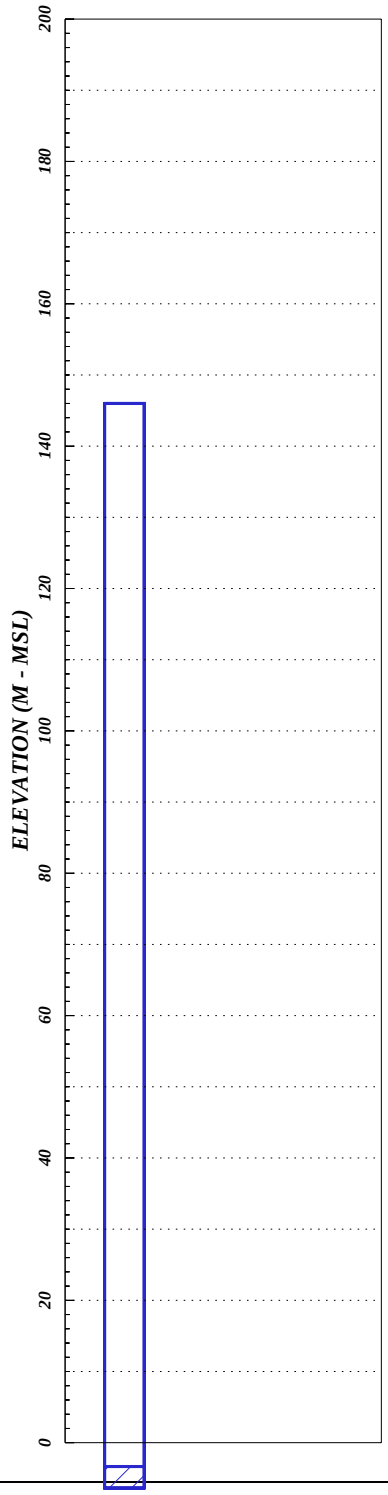

X_coor= 591593.90 Y-coor= 127703.50 Datum=NAD83(91) Date Survey=12/13/1965

Elevation= 146.000 Datum=NGVD29 Date Survey=12/13/65
Ref_point_desc=UNKNOWN Ref_point_side=
Contractor=HISTORICAL

Well_Type=STANDARD Well_Purpose=GROUNDWATER
Well_Owner=DOE Well_Owner_Contact=BHI Well Adm Compliance=NON-COMPLIANT

Total Number of Screen Intervals=1
Screen#=1 Screen_diam= 1.50 in Top= 149.35 Bottom= 152.40 m Slot_size= 0.06 in
Screen_material=Stainless Steel

Total Number of Seals=3
Seal#=1 Depth_top= 0.00 Bottom= 140.21 m Material=Backfill
Seal#=2 Depth_top= 140.21 Bottom= 146.30 m Material=Cement Grout
Seal#=3 Depth_top= 146.30 Bottom= 154.53 m Material=Gravel Pack

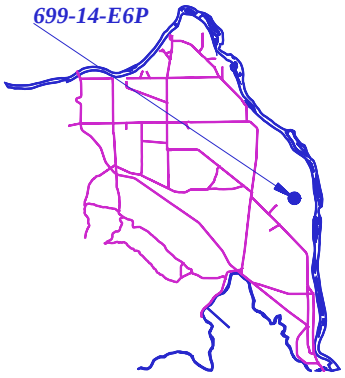

01/15/2003 06:46:51