U.S. DOE Site Hanford, WA
Well Name=699-14-E6S WELLID=A8314

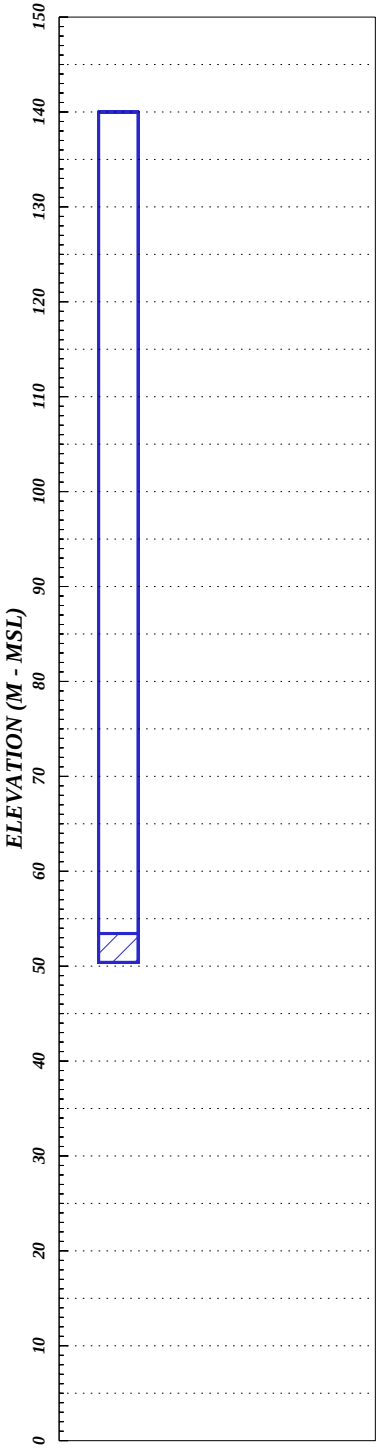

X_coor= 591593.00 Y-coor= 127739.80 Datum=NAD83(91) Date Survey= 5/11/1995

Elevation= 140.007 Datum=NAVD88 Date Survey=05/11/95
Ref_point_desc=TOP OF CASING Ref_point_side=N
Contractor=USACE(JECA)

Well_Type=STANDARD Well_Purpose=GROUNDWATER
Well_Owner=DOE Well_Owner_Contact=BHI Well Adm Compliance=NON-COMPLIANT
Well Construction Date=9/13/1994
Well_Comment=IN-USE

Total Number of perforation Intervals=1
NPERF#=1 Perf_top= 86.56 Bot= 89.61 m

Cas_size= 1.50 in Perf_cuts= 0.00

Total Number of Seals=3
Seal#=1 Depth_top= 0.00 Bottom= 82.30 m Material=Sand Pack
Seal#=2 Depth_top= 82.30 Bottom= 88.39 m Material=Unknown
Seal#=3 Depth_top= 88.39 Bottom= 92.05 m Material=Gravel Pack

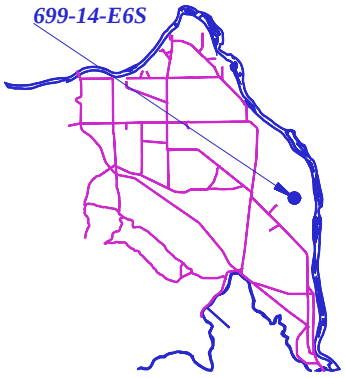

01/15/2003 06:46:53