U.S. DOE Site Hanford, WA
Well Name=699-14-E6T WELLID=A5070

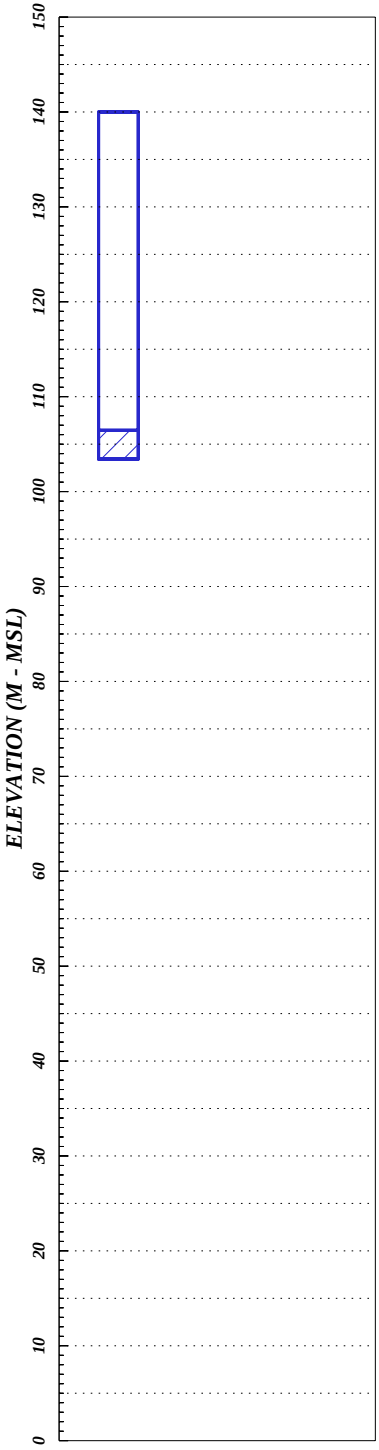

X_coor= 591593.30 Y-coor= 127751.60 Datum=NAD83(91) Date Survey= 6/3/1994

Elevation= 140.002 Datum=NAVD88 Date Survey=06/03/94
Ref_point_desc=TOP OF CASING Ref_point_side=N
Contractor=USACE(JECA)

Well_Type=STANDARD Well_Purpose=GROUNDWATER
Well_Owner=DOE Well_Owner_Contact=BHI Well Adm Compliance=NON-COMPLIANT

Total Number of Screen Intervals=1
Screen#=1 Screen_diam= 1.50 in Top= 33.53 Bottom= 36.58 m Slot_size= 0.00
Screen_material=PVC

Total Number of Seals=3
Seal#=1 Depth_top= 0.00 Bottom= 24.69 m Material=Sand Pack
Seal#=2 Depth_top= 24.69 Bottom= 30.78 m Material=Unknown
Seal#=3 Depth_top= 30.78 Bottom= 37.19 m Material=Gravel Pack

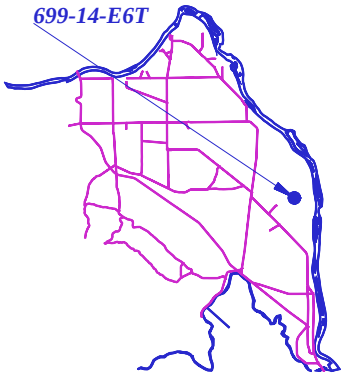

01/15/2003 06:46:53