U.S. DOE Site Hanford, WA
Well Name=699-17-70 WELLID=A5074

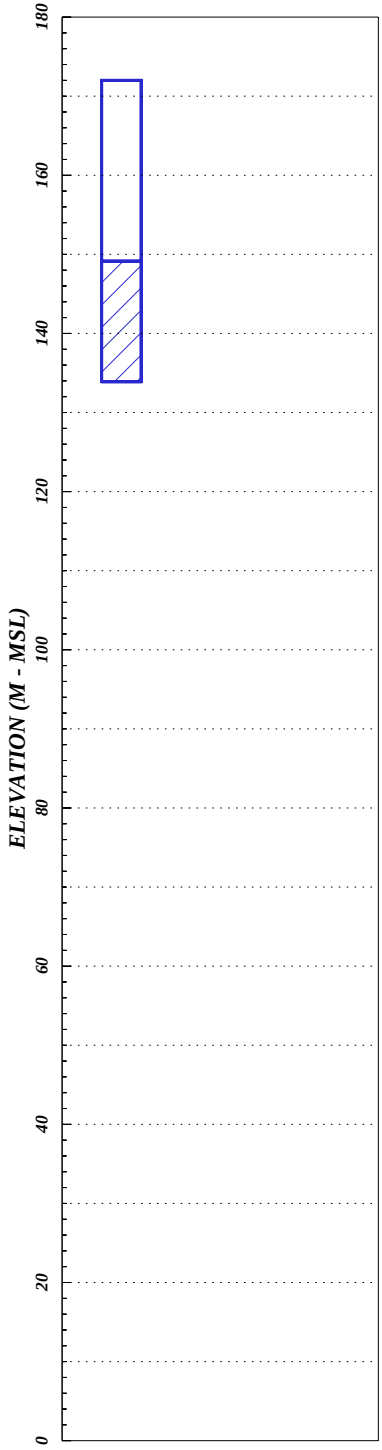

X_coor= 568571.90 Y-coor= 128635.70 Datum=NAD83(91) Date Survey= 6/30/1995

Elevation= 172.004 Datum=NAVD88 Date Survey=05/16/95
Ref_point_desc=TOP OF CASING Ref_point_side=N
Contractor=USACE(JECA)

Well_Type=STANDARD Well_Purpose=GROUNDWATER
Well_Owner=DOE Well_Owner_Contact=BHI Well Adm Compliance=NON-COMPLIANT
Well Construction Date=9/13/1994
Well_Comment=IN-USE

Total Number of perforation Intervals=1
NPERF#=1 Perf_top= 22.86 Bot= 38.10 m

Cas_size= 8.00 in Perf_cuts= 0.00 in

Total Number of Seals=3
Seal#=1 Depth_top= 35.97 Bottom= 39.62 m Material=Internal Cement Grout
Seal#=2 Depth_top= 39.62 Bottom= 40.23 m Material=Unknown
Seal#=3 Depth_top= 40.23 Bottom= 87.17 m Material=Unknown

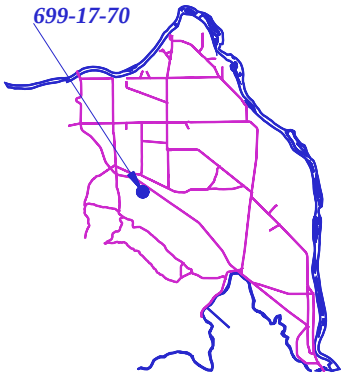

01/15/2003 06:46:59