U.S. DOE Site Hanford, WA
Well Name=699-18-21 WELLID=A8376

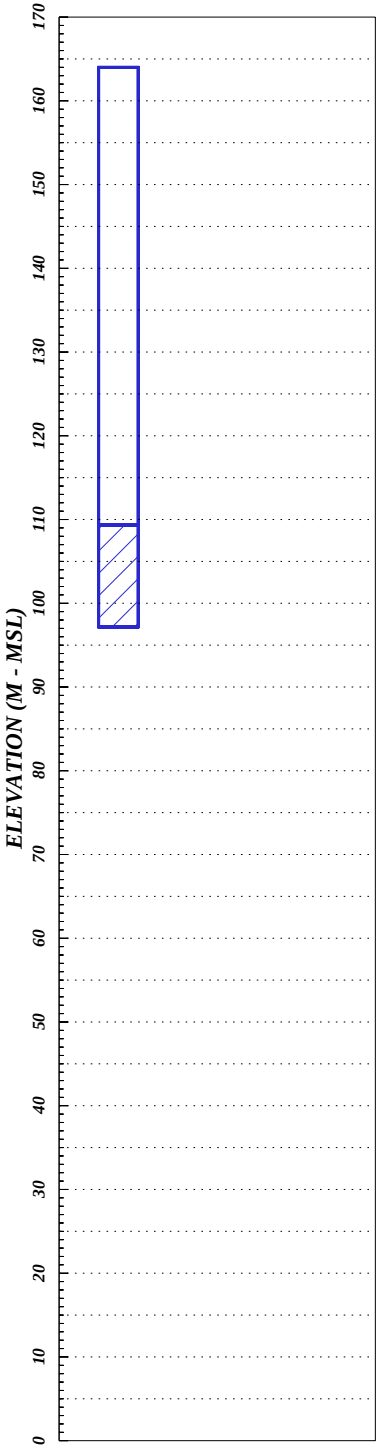

X_coor= 583565.20 Y-coor= 128871.60 Datum=NAD83(91) Date Survey= 4/23/1993

Elevation= 164.006 Datum=NAVD88 Date Survey=04/23/93
Ref_point_desc=BRASS CAP Ref_point_side=
Contractor=KEH

Well_Type=STANDARD Well_Purpose=GROUNDWATER
Well_Owner=DOE Well_Owner_Contact=BHI Well Adm Compliance=NON-COMPLIANT

Total Number of Screen Intervals=1
Screen#=1 Screen_diam= 4.00 in Top= 54.65 Bottom= 66.84 m Slot_size= 0.01 in
Screen_material=Stainless Steel

Total Number of Seals=4
Seal#=1 Depth_top=-0.15 Bottom= 0.00 m Material=Concrete
Seal#=2 Depth_top= 0.00 Bottom= 5.49 m Material=Cement Grout Seal_comment =SURFACE
Seal#=3 Depth_top= 70.71 Bottom= 170.08 m Material=Internal Cement Grout
Seal#=4 Depth_top= 170.08 Bottom= 230.12 m Material=Slough

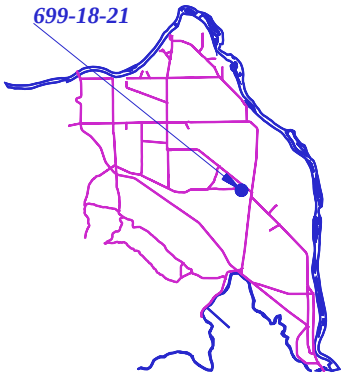

01/15/2003 06:46:59