U.S. DOE Site Hanford, WA
Well Name=699-20-E5Q WELLID=A8430

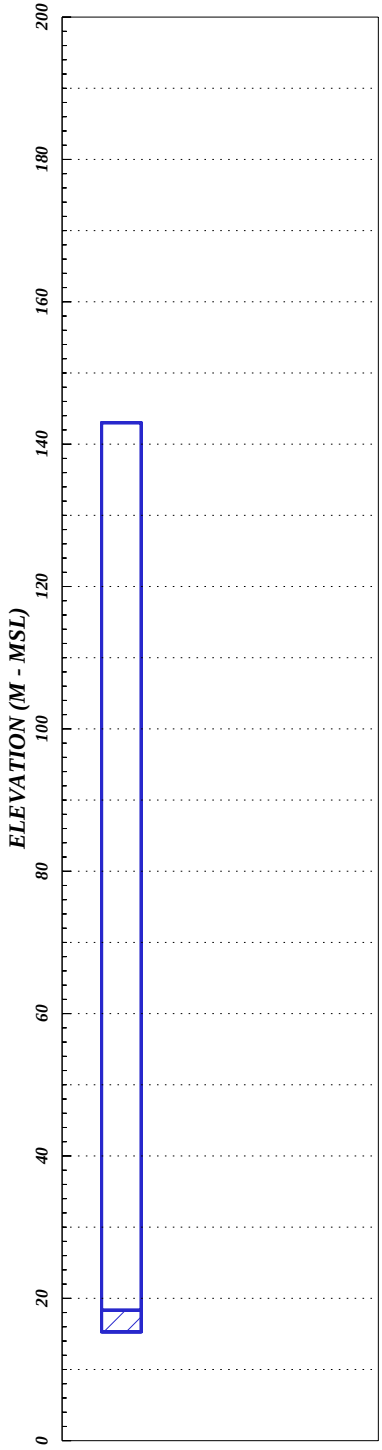

X_coor= 591358.00 Y-coor= 129632.50 Datum=NAD83(91) Date Survey= 6/30/1995

Elevation= 143.002 Datum=NAVD88 Date Survey=04/10/95
Ref_point_desc=TOP OF CASING Ref_point_side=N
Contractor=USACE(JECA)

Well_Type=STANDARD Well_Purpose=GROUNDWATER
Well_Owner=DOE Well_Owner_Contact=BHI Well Adm Compliance=COMPLIANT

Total Number of Screen Intervals=1
Screen#=1 Screen_diam= 1.50 in Top= 124.66 Bottom= 127.71 m Slot_size= 0.00
Screen_material=Stainless Steel

Total Number of Seals=3
Seal#=1 Depth_top= 0.00 Bottom= 115.52 m Material=Sand Pack
Seal#=2 Depth_top= 115.52 Bottom= 121.62 m Material=Cement Grout
Seal#=3 Depth_top= 121.62 Bottom= 128.63 m Material=Gravel Pack

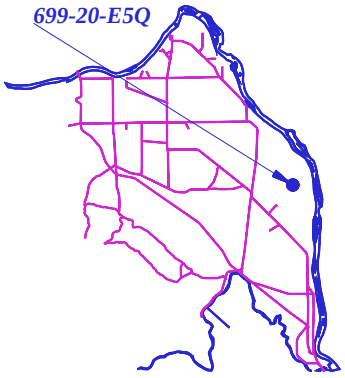

01/15/2003 06:47:09