U.S. DOE Site Hanford, WA
Well Name=699-23-34A WELLID=A5087

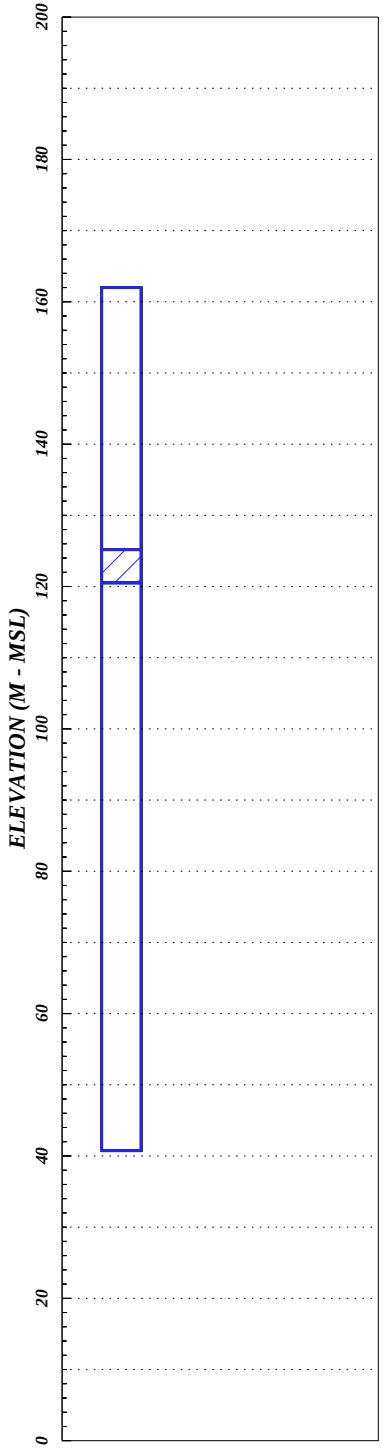

X_coor= 579486.30 Y-coor= 130552.40 Datum=NAD83(91) Date Survey= 9/30/1994

Elevation= 162.003 Datum=NAVD88 Date Survey=04/19/94
Ref_point_desc=BRASS CAP Ref_point_side=
Contractor=USACE(JECA)

Well_Type=STANDARD Well_Purpose=GROUNDWATER
Well_Owner=DOE Well_Owner_Contact=BHI Well Adm Compliance=NON-COMPLIANT
Well_Comment= MONITORING SOLID WASTE LANDFILL (SWL)

Total Number of perforation Intervals=1
NPERF#=1 Perf_top= 125.82 Bot= 121.25 M

Cas_size= 0.00 Perf_cuts= 0.00

Total Number of Screen Intervals=1
Screen#=1 Screen_diam= 6.00 in Top= 36.82 Bottom= 41.48 m Slot_size= 0.03 in
Screen_material=Stainless Steel

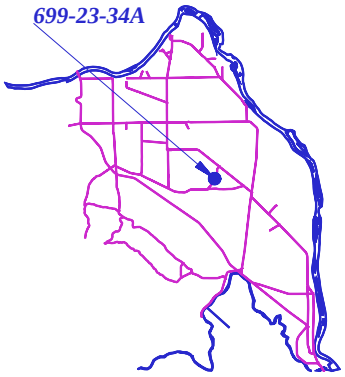

01/15/2003 06:47:13