U.S. DOE Site Hanford, WA
Well Name=699-3-45 WELLID=A5122

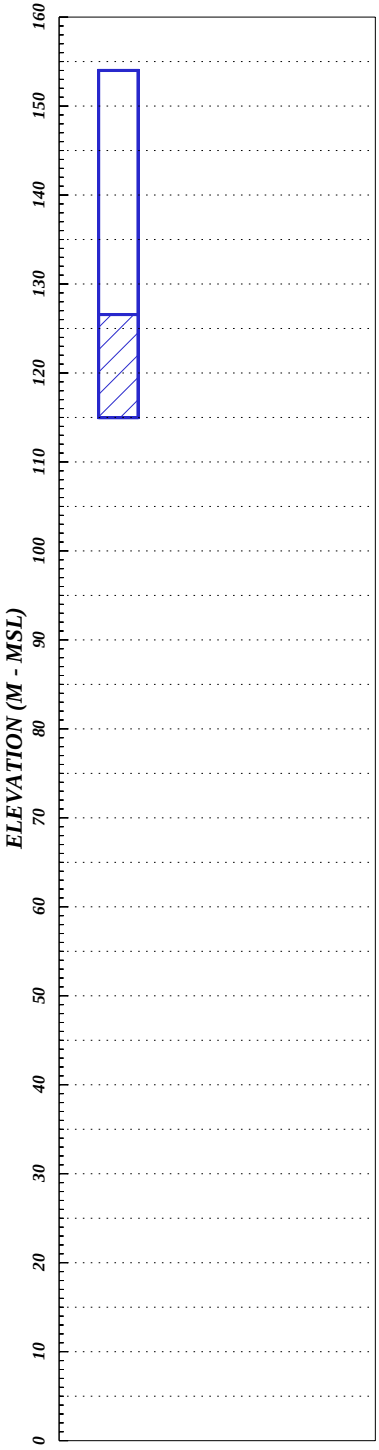

X_coor= 576204.80 Y-coor= 124401.30 Datum=NAD83(91) Date Survey= 9/30/1994

Elevation= 154.005 Datum=NAVD88 Date Survey=04/29/94
Ref_point_desc=TOP OF CASING Ref_point_side=N
Contractor=USACE(JECA)

Well_Type=STANDARD Well_Purpose=GROUNDWATER
Well_Owner=DOE Well_Owner_Contact=BHI Well Adm Compliance=NON-COMPLIANT
Well Construction Date=9/12/1994
Well_Comment=IN-USE

Total Number of perforation Intervals=1
NPERF#=1 Perf_top= 27.43 Bot= 39.01 m

Cas_size= 8.00 in Perf_cuts= 0.00

Total Number of Seals=1
Seal#=1 Depth_top= 40.84 Bottom= 41.45 m Material=Cement Grout

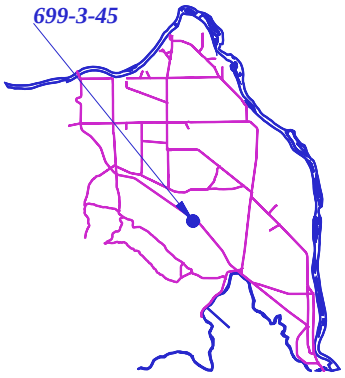

01/15/2003 06:47:46