U.S. DOE Site Hanford, WA
Well Name=699-33-42 WELLID=A5132

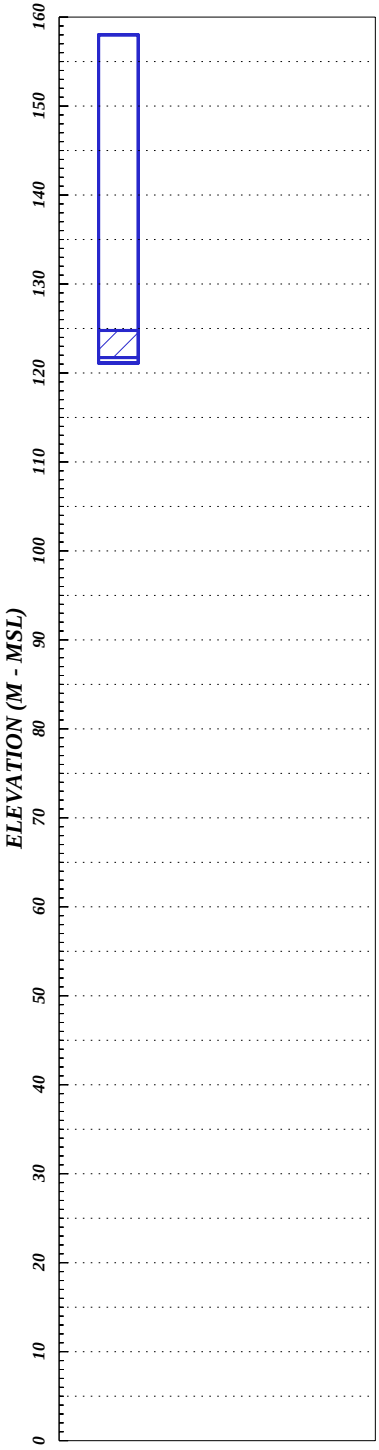

X_coor= 577020.60 Y-coor= 133480.70 Datum=NAD83(91) Date Survey= 4/18/1994

Elevation= 158.007 Datum=NAVD88 Date Survey=04/18/94
Ref_point_desc=TOP OF CASING Ref_point_side=N
Contractor=USACE(JECA)

Well_Type=STANDARD Well_Purpose=GROUNDWATER
Well_Owner=DOE Well_Owner_Contact=BHI Well Adm Compliance=NON-COMPLIANT

Total Number of perforation Intervals=1
NPERF#=1 Perf_top= 33.83 Bot= 36.88 m

Cas_size= 6.00 in Perf_cuts= 0.00 in

Total Number of Screen Intervals=1
Screen#=1 Screen_diam= 5.00 in Top= 33.22 Bottom= 36.27 m Slot_size= 0.02 in
Screen_material=Stainless Steel

Total Number of Seals=1
Seal#=1 Depth_top= 37.80 Bottom= 38.40 m Material=Internal Backfill

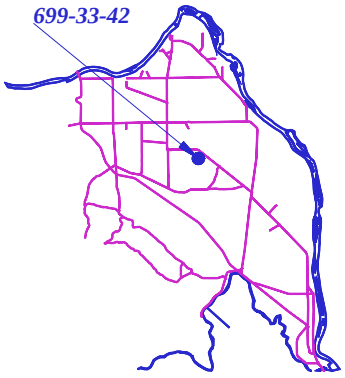

01/15/2003 06:47:44