U.S. DOE Site Hanford, WA
Well Name=699-43-88 WELLID=A8699

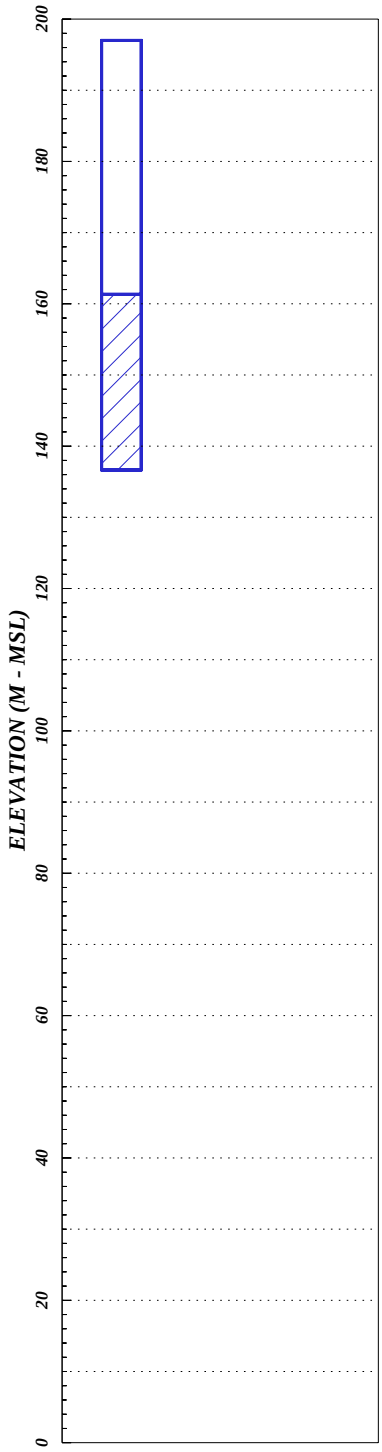

X_coor= 562933.50 Y-coor= 136620.90 Datum=NAD83(91) Date Survey= 1/15/1993

Elevation= 197.00 9 Datum=NGVD29 Date Survey=01/18/93
Ref_point_desc=BRASS CAP Ref_point_side=
Contractor=USACE(JECA)

Well_Type=STANDARD Well_Purpose=GROUNDWATER
Well_Owner=DOE Well_Owner_Contact=BHI Well Adm Compliance=NON-COMPLIANT
Well Construction Date=9/22/1994
Well_Comment=CANDIDATE FOR DECOMMISSIONING

Total Number of perforation Intervals=1
NPERF#=1 Perf_top= 35.66 Bot= 60.35 m

Cas_size= 8.00 in Perf_cuts= 0.00

Total Number of Seals=1
Seal#=1 Depth_top= 58.37 Bottom= 61.87 m Material=Cement Grout

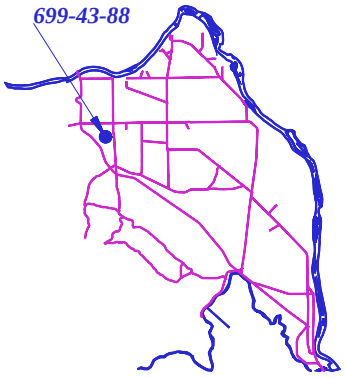

01/15/2003 06:48:23