U.S. DOE Site Hanford, WA
Well Name=699-46-21B WELLID=A5197

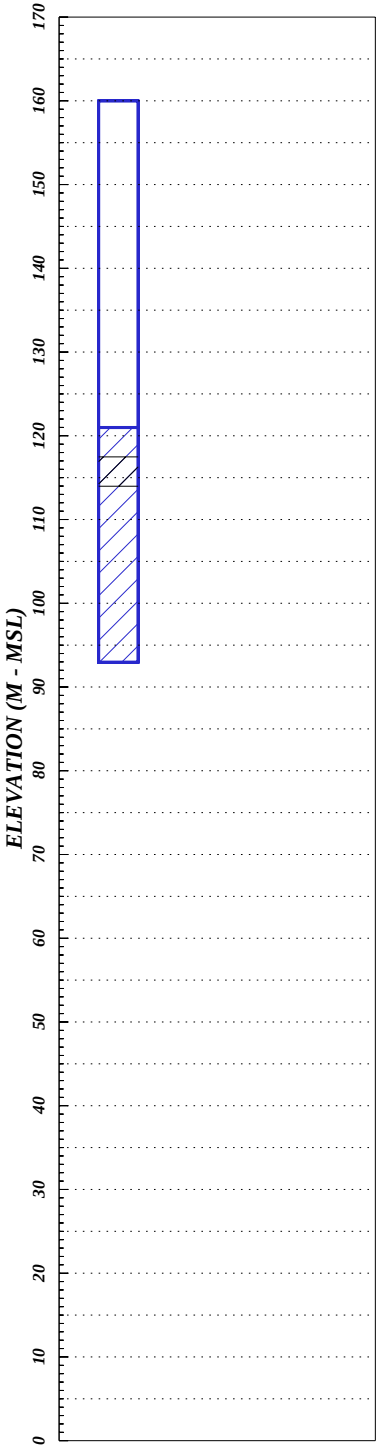

X_coor= 583604.10 Y-coor= 137556.90 Datum=NAD83(91) Date Survey= 9/30/1994

Elevation= 160.003 Datum=NAVD88 Date Survey=05/10/94
Ref_point_desc=TOP OF CASING Ref_point_side=N
Contractor=USACE(JECA)

Well_Type=STANDARD Well_Purpose=GROUNDWATER
Well_Owner=DOE Well_Owner_Contact=BHI Well Adm Compliance=NON-COMPLIANT
Well Construction Date=9/23/1994
Well_Comment=IN-USE

Total Number of perforation Intervals=2
NPERF#=1 Perf_top= 39.01 Bot= 67.06 m

Cas_size= 8.00 in Perf_cuts= 0.00 in
NPERF#=2 Perf_top= 42.52 Bot= 46.02 m

Cas_size= 6.00 in Perf_cuts= 0.00 in

Total Number of Seals=2
Seal#=1 Depth_top= 46.02 Bottom= 46.63 m Material=Wood Plug
Seal#=2 Depth_top= 46.63 Bottom= 101.80 m Material=Internal Backfill

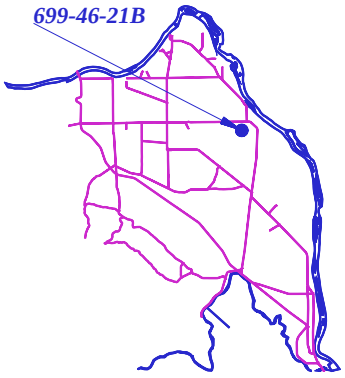

01/15/2003 06:48:28