U.S. DOE Site Hanford, WA
Well Name=699-46-32 WELLID=A8736

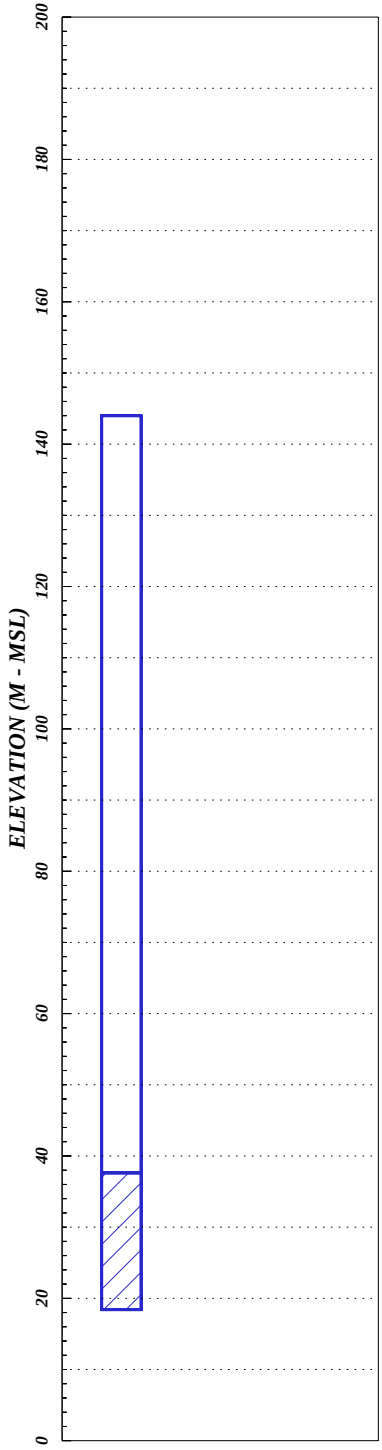

X_coor= 580265.50 Y-coor= 137574.70 Datum=NAD83(91) Date Survey= 5/19/1995

Elevation= 144.002 Datum=NAVD88 Date Survey=05/19/95
Ref_point_desc=TOP OF CASING Ref_point_side=N
Contractor=USACE(JECA)

Well_Type=STANDARD Well_Purpose=GROUNDWATER
Well_Owner=DOE Well_Owner_Contact=BHI Well Adm Compliance=NON-COMPLIANT

Total Number of Screen Intervals=1
Screen#=1 Screen_diam= 4.00 in Top= 106.38 Bottom= 125.58 m Slot_size= 0.02 in
Screen_material=Stainless Steel

Total Number of Seals=3
Seal#=1 Depth_top= 0.00 Bottom= 88.39 m Material=Cement Grout
Seal#=2 Depth_top= 88.39 Bottom= 127.10 m Material=Sand Pack
Seal#=3 Depth_top= 127.10 Bottom= 129.54 m Material=Backfill

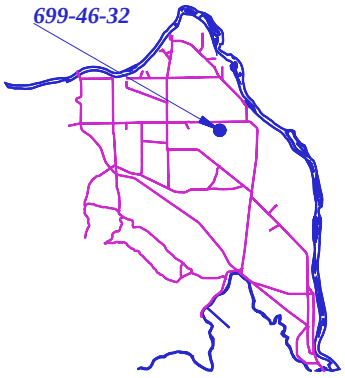

01/15/2003 06:48:29