U.S. DOE Site Hanford, WA
Well Name=699-49-28 WELLID=A5216

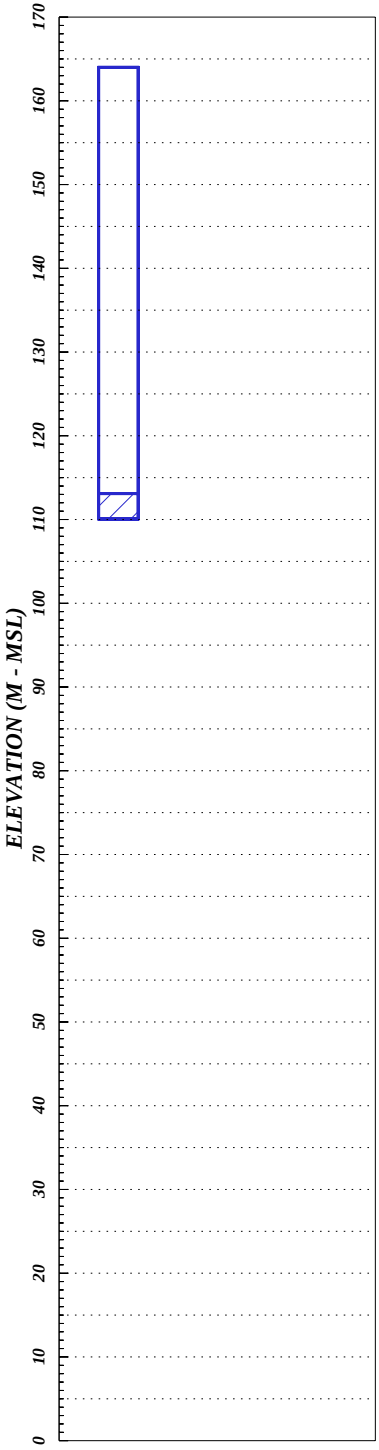

X_coor= 581323.50 Y-coor= 138520.90 Datum=NAD83(91) Date Survey= 6/3/1994

Elevation= 164.007 Datum=NAVD88 Date Survey=06/03/94
Ref_point_desc=TOP OF CASING Ref_point_side=N
Contractor=USACE(JECA)

Well_Type=STANDARD Well_Purpose=GROUNDWATER
Well_Owner=DOE Well_Owner_Contact=BHI Well Adm Compliance=NON-COMPLIANT

Total Number of perforation Intervals=1
NPERF#=1 Perf_top= 42.67 Bot= 50.29 m

Cas_size= 6.00 in Perf_cuts= 0.00

Total Number of Screen Intervals=1
Screen#=1 Screen_diam= 5.00 in Top= 50.90 Bottom= 53.95 m Slot_size= 0.01 in
Screen_material=Galvanized Steel

Total Number of Seals=1
Seal#=1 Depth_top= 44.20 Bottom= 53.95 m Material=Internal Backfill

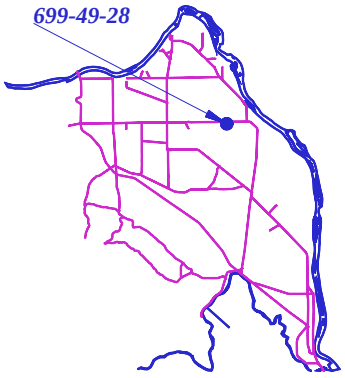

01/15/2003 06:48:38