U.S. DOE Site Hanford, WA
Well Name=699-50-42 WELLID=A5224

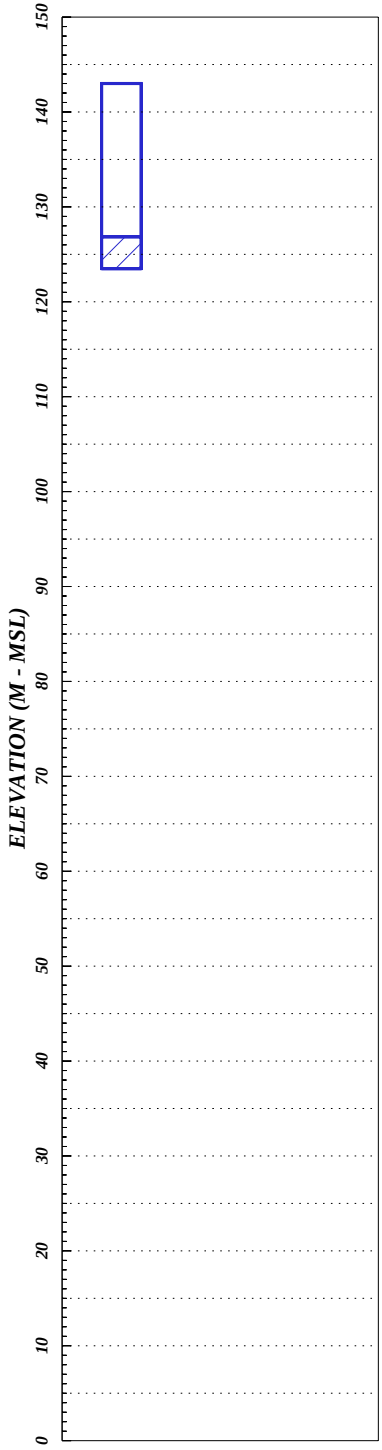

X_coor= 577111.00 Y-coor= 138786.70 Datum=NAD83(91) Date Survey= 5/31/1994

Elevation= 143.004 Datum=NAVD88 Date Survey=05/31/94
Ref_point_desc=TOP OF CASING Ref_point_side=N
Contractor=USACE(JECA)

Well_Type=HOST Well_Purpose=GROUNDWATER
Well_Owner=DOE Well_Owner_Contact=BHI Well Adm Compliance=NON-COMPLIANT
Well Construction Date=9/26/1994
Well_Comment=IN-USE

Total Number of perforation Intervals=1
NPERF#=1 Perf_top= 16.15 Bot= 19.51 m

Cas_size= 8.00 in Perf_cuts= 0.00

Total Number of Seals=3
Seal#=1 Depth_top= 30.48 Bottom= 32.00 m Material=Internal Cement Grout Seal_comment =C
Seal#=2 Depth_top= 32.00 Bottom= 38.10 m Material=Internal Sand Pack
Seal#=3 Depth_top= 32.00 Bottom= 39.01 m Material=Internal Gravel Pack Seal_comment =PE

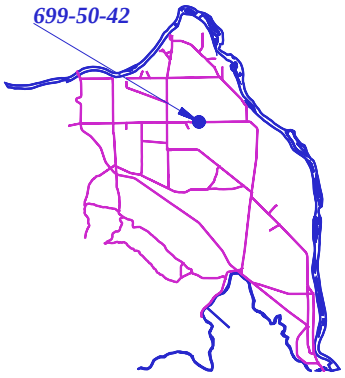

01/15/2003 06:48:43