U.S. DOE Site Hanford, WA
Well Name=699-51-46 WELLID=A5230

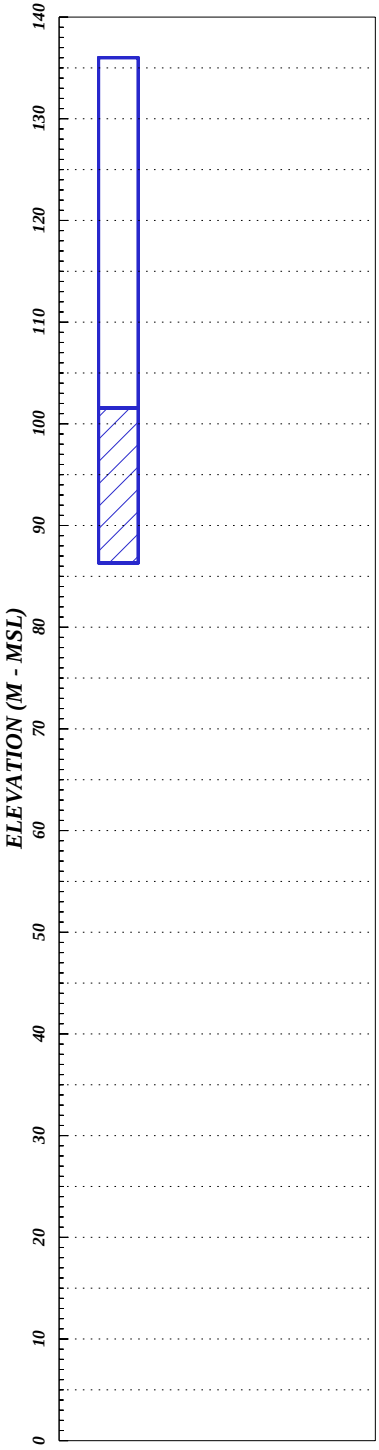

X_coor= 575738.50 Y-coor= 139001.60 Datum=NAD83(91) Date Survey= 9/30/1994

Elevation= 136.004 Datum=NAVD88 Date Survey=05/31/94
Ref_point_desc=TOP OF CASING Ref_point_side=N
Contractor=USACE(JECA)

Well_Type=STANDARD Well_Purpose=GROUNDWATER
Well_Owner=DOE Well_Owner_Contact=BHI Well Adm Compliance=NON-COMPLIANT

Total Number of Screen Intervals=1
Screen#=1 Screen_diam= 5.00 in Top= 34.44 Bottom= 49.68 m Slot_size= 0.00
Screen_material=Stainless Steel

Total Number of Seals=2
Seal#=1 Depth_top= 0.00 Bottom= 4.27 m Material=Cement Grout
Seal#=2 Depth_top= 31.39 Bottom= 36.58 m Material=Cement Grout

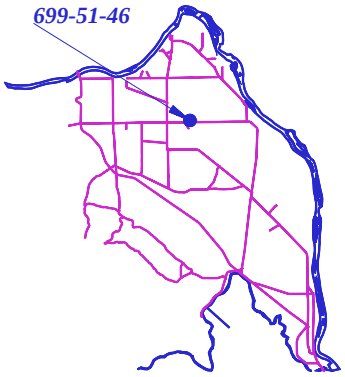

01/15/2003 06:48:47