U.S. DOE Site Hanford, WA
Well Name=699-61-37 WELLID=A5283

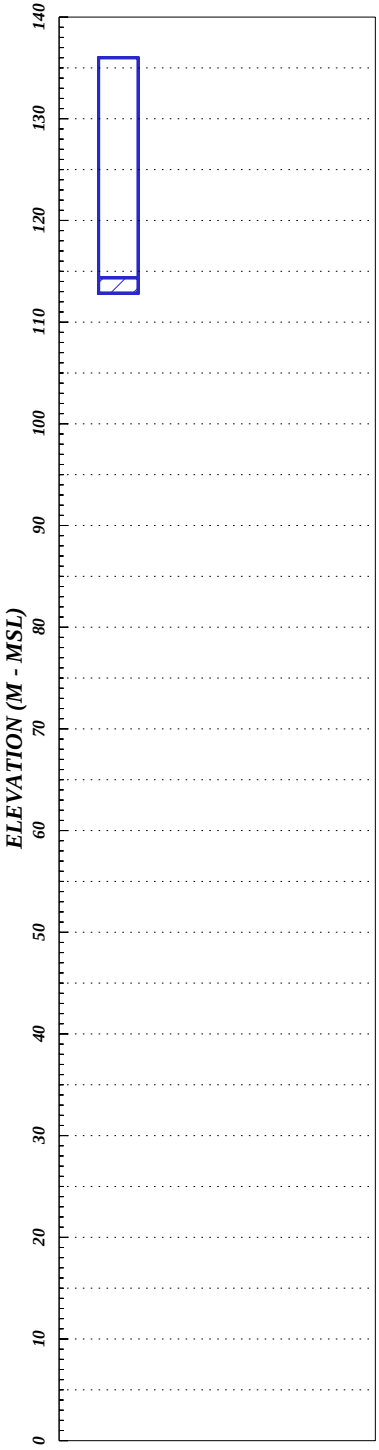

X_coor= 578587.20 Y-coor= 141964.30 Datum=NAD83(91) Date Survey=12/12/1992

Elevation= 136.002 Datum=NAVD88 Date Survey=12/12/92
Ref_point_desc=TOP OF CASING Ref_point_side=N
Contractor=USACE(JECA)

Well_Type=STANDARD Well_Purpose=GROUNDWATER
Well_Owner=DOE Well_Owner_Contact=BHI Well Adm Compliance=NON-COMPLIANT

Total Number of perforation Intervals=1
NPERF#=1 Perf_top= 18.29 Bot= 19.51 m

Cas_size= 6.00 in Perf_cuts= 0.00

Total Number of Screen Intervals=1
Screen#=1 Screen_diam= 6.00 in Top= 21.64 Bottom= 23.16 m Slot_size= 0.05 in
Screen_material=Stainless Steel

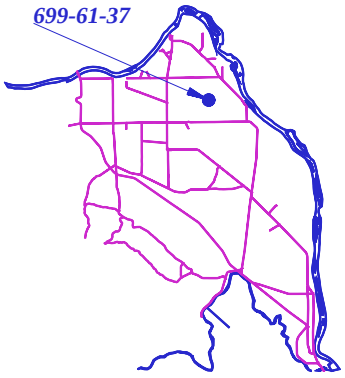

01/15/2003 06:49:20