U.S. DOE Site Hanford, WA
Well Name=699-66-58 WELLID=A5309

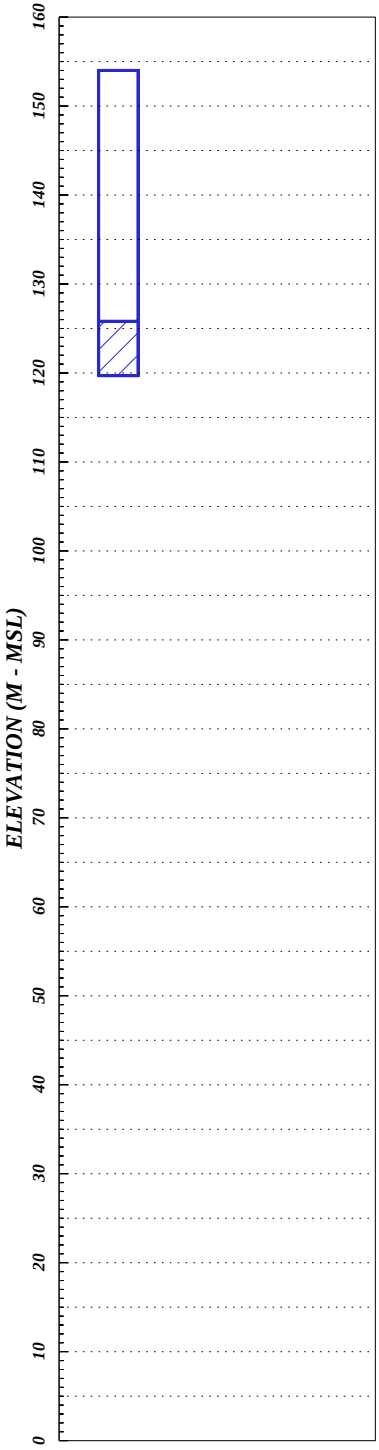

X_coor= 572266.60 Y-coor= 143532.70 Datum=NAD83(91) Date Survey= 1/15/1993

Elevation= 154.002 Datum=NAVD88 Date Survey=12/09/92
Ref_point_desc=TOP OF CASING Ref_point_side=N
Contractor=USACE(JECA)

Well_Type=STANDARD Well_Purpose=GROUNDWATER
Well_Owner=DOE Well_Owner_Contact=BHI Well Adm Compliance=NON-COMPLIANT

Total Number of perforation Intervals=1
NPERF#=1 Perf_top= 28.35 Bot= 34.14 m

Cas_size= 6.00 in Perf_cuts= 0.00

Total Number of Screen Intervals=1
Screen#=1 Screen_diam= 5.00 in Top= 28.19 Bottom= 34.29 m Slot_size= 0.02 in
Screen_material=Stainless Steel

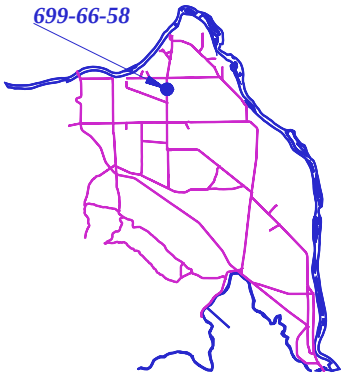

01/15/2003 06:49:33