U.S. DOE Site Hanford, WA
Well Name=699-73-61 WELLID=A5327

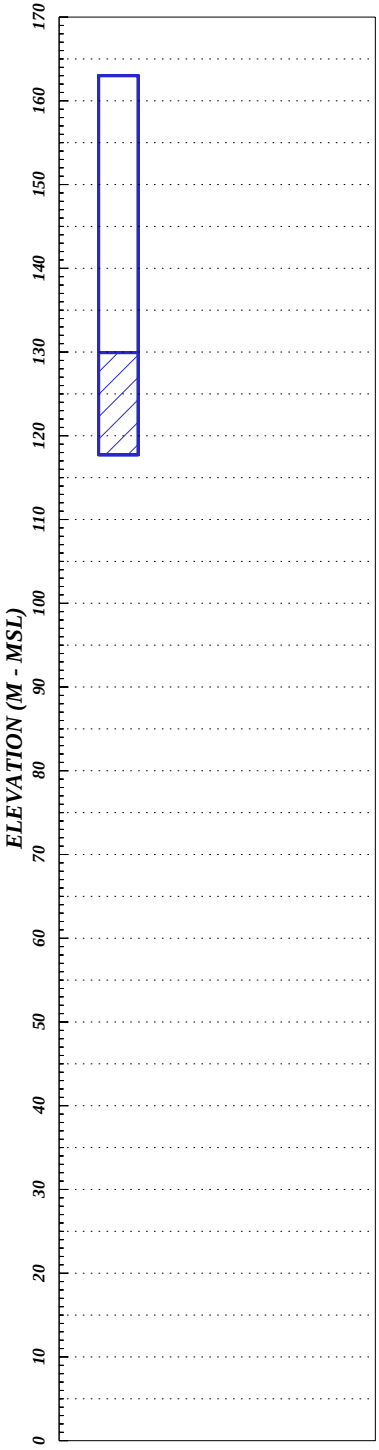

X_coor= 571420.80 Y-coor= 145781.50 Datum=NAD83(91) Date Survey= 1/15/1993

Elevation= 163.004 Datum=NAVD88 Date Survey=12/03/92
Ref_point_desc=TOP OF CASING Ref_point_side=N
Contractor=USACE(JECA)

Well_Type=STANDARD Well_Purpose=GROUNDWATER
Well_Owner=DOE Well_Owner_Contact=BHI Well Adm Compliance=NON-COMPLIANT

Total Number of perforation Intervals=1
NPERF#=1 Perf_top= 32.61 Bot= 44.50 m

Cas_size= 8.00 in Perf_cuts= 0.00 in

Total Number of Screen Intervals=1
Screen#=1 Screen_diam= 6.00 in Top= 33.07 Bottom= 45.26 m Slot_size= 0.01 in
Screen_material=Galvanized Steel

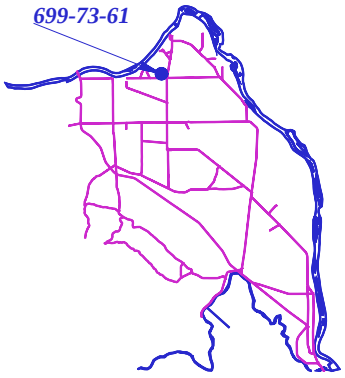

01/15/2003 06:49:43