U.S. DOE Site Hanford, WA
Well Name=699-77-54 WELLID=A5331

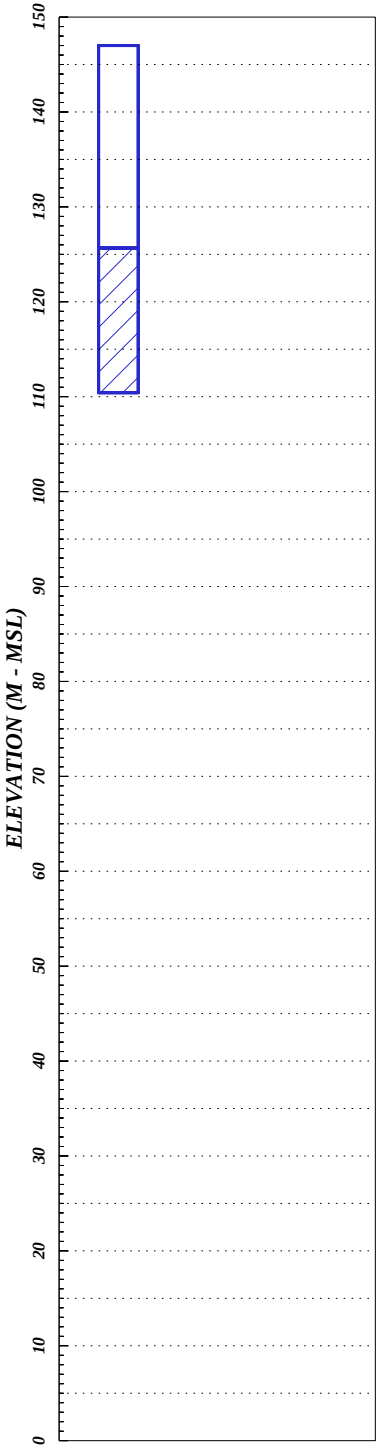

X_coor= 573386.00 Y-coor= 146854.80 Datum=NAD83(91) Date Survey= 1/15/1993

Elevation= 147.006 Datum=NAVD88 Date Survey=12/01/92
Ref_point_desc=TOP OF CASING Ref_point_side=N
Contractor=USACE(JECA)

Well_Type=STANDARD Well_Purpose=GROUNDWATER
Well_Owner=DOE Well_Owner_Contact=BHI Well Adm Compliance=NON-COMPLIANT
Well Construction Date=9/1/1994
Well_Comment=IN-USE

Total Number of perforation Intervals=1
NPERF#=1 Perf_top= 21.34 Bot= 36.58 m

Cas_size= 8.00 in Perf_cuts= 0.00

Total Number of Seals=2
Seal#=1 Depth_top= 35.97 Bottom= 36.58 m Material=Internal Cement Grout
Seal#=2 Depth_top= 36.58 Bottom= 46.33 m Material=Backfill

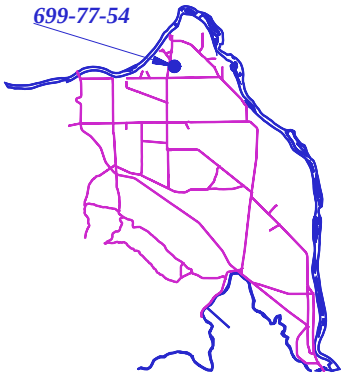

01/15/2003 06:49:45