U.S. DOE Site Hanford, WA
Well Name=699-8-32 WELLID=A5335

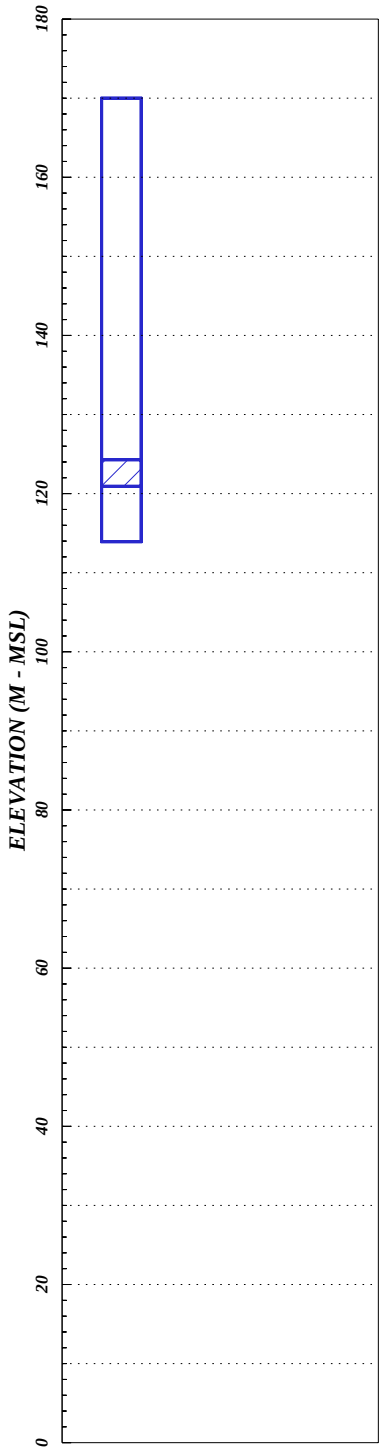

X_coor= 580385.00 Y-coor= 125978.70 Datum=NAD83(91) Date Survey= 9/30/1994

Elevation= 170.007 Datum=NAVD88 Date Survey=04/25/94
Ref_point_desc=TOP OF CASING Ref_point_side=N
Contractor=USACE(JECA)

Well_Type=STANDARD Well_Purpose=GROUNDWATER
Well_Owner=DOE Well_Owner_Contact=BHI Well Adm Compliance=NON-COMPLIANT

Total Number of perforation Intervals=2
NPERF#=1 Perf_top= 51.51 Bot= 56.08 m

Cas_size= 8.00 in Perf_cuts= 0.00
NPERF#=2 Perf_top= 45.72 Bot= 50.29 m

Cas_size= 8.00 in Perf_cuts= 0.00

Total Number of Screen Intervals=1
Screen#=1 Screen_diam= 7.00 in Top= 45.72 Bottom= 49.07 m Slot_size= 0.00
Screen_material=Stainless Steel

Total Number of Seals=1
Seal#=1 Depth_top= 54.56 Bottom= 62.24 m Material=Internal Backfill

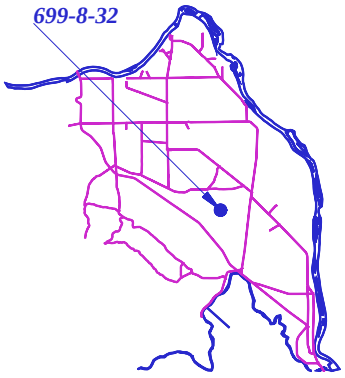

01/15/2003 06:49:50