U.S. DOE Site Hanford, WA
Well Name=699-97-43 WELLID=A5360

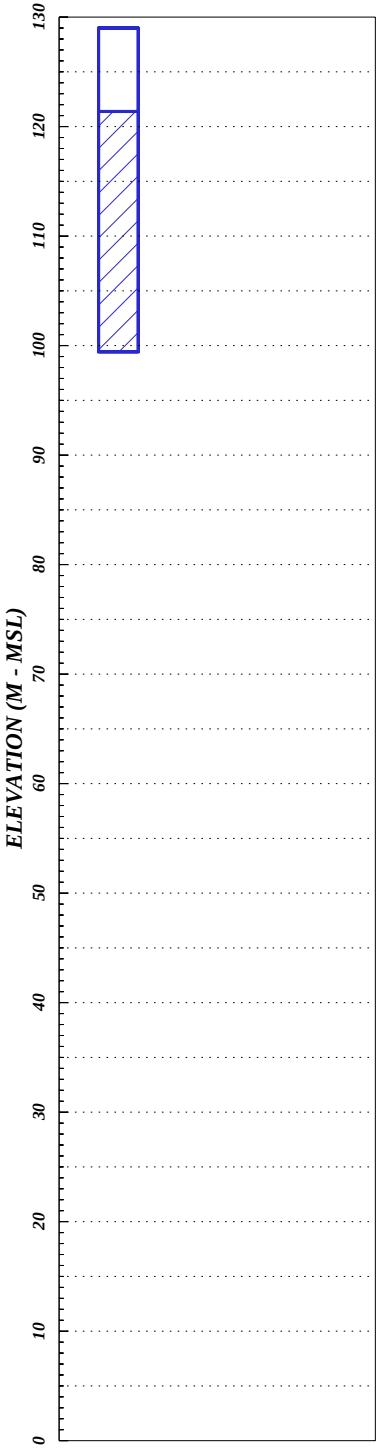

X_coor= 576672.00 Y-coor= 153090.30 Datum=NAD83(91) Date Survey= 1/15/1993

Elevation= 129.007 Datum=NAVD88 Date Survey=12/19/92
Ref_point_desc=TOP OF CASING Ref_point_side=N
Contractor=USACE(JECA)

Well_Type=HOST Well_Purpose=GROUNDWATER
Well_Owner=DOE Well_Owner_Contact=BHI Well Adm Compliance=NON-COMPLIANT
Well Construction Date=9/2/1994
Well_Comment=IN-USE

Total Number of perforation Intervals=1
NPERF#=1 Perf_top= 7.62 Bot= 29.57 m

Cas_size= 8.00 in Perf_cuts= 0.00

Total Number of Seals=2
Seal#=1 Depth_top= 25.30 Bottom= 25.91 m Material=Internal Cement Grout
Seal#=2 Depth_top= 25.91 Bottom= 30.48 m Material=Internal Backfill

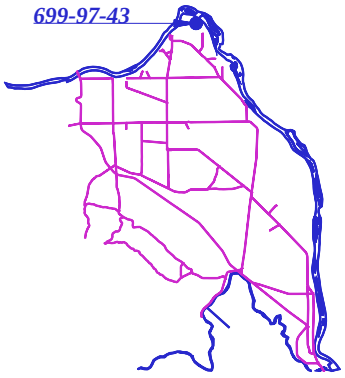

01/15/2003 06:50:00